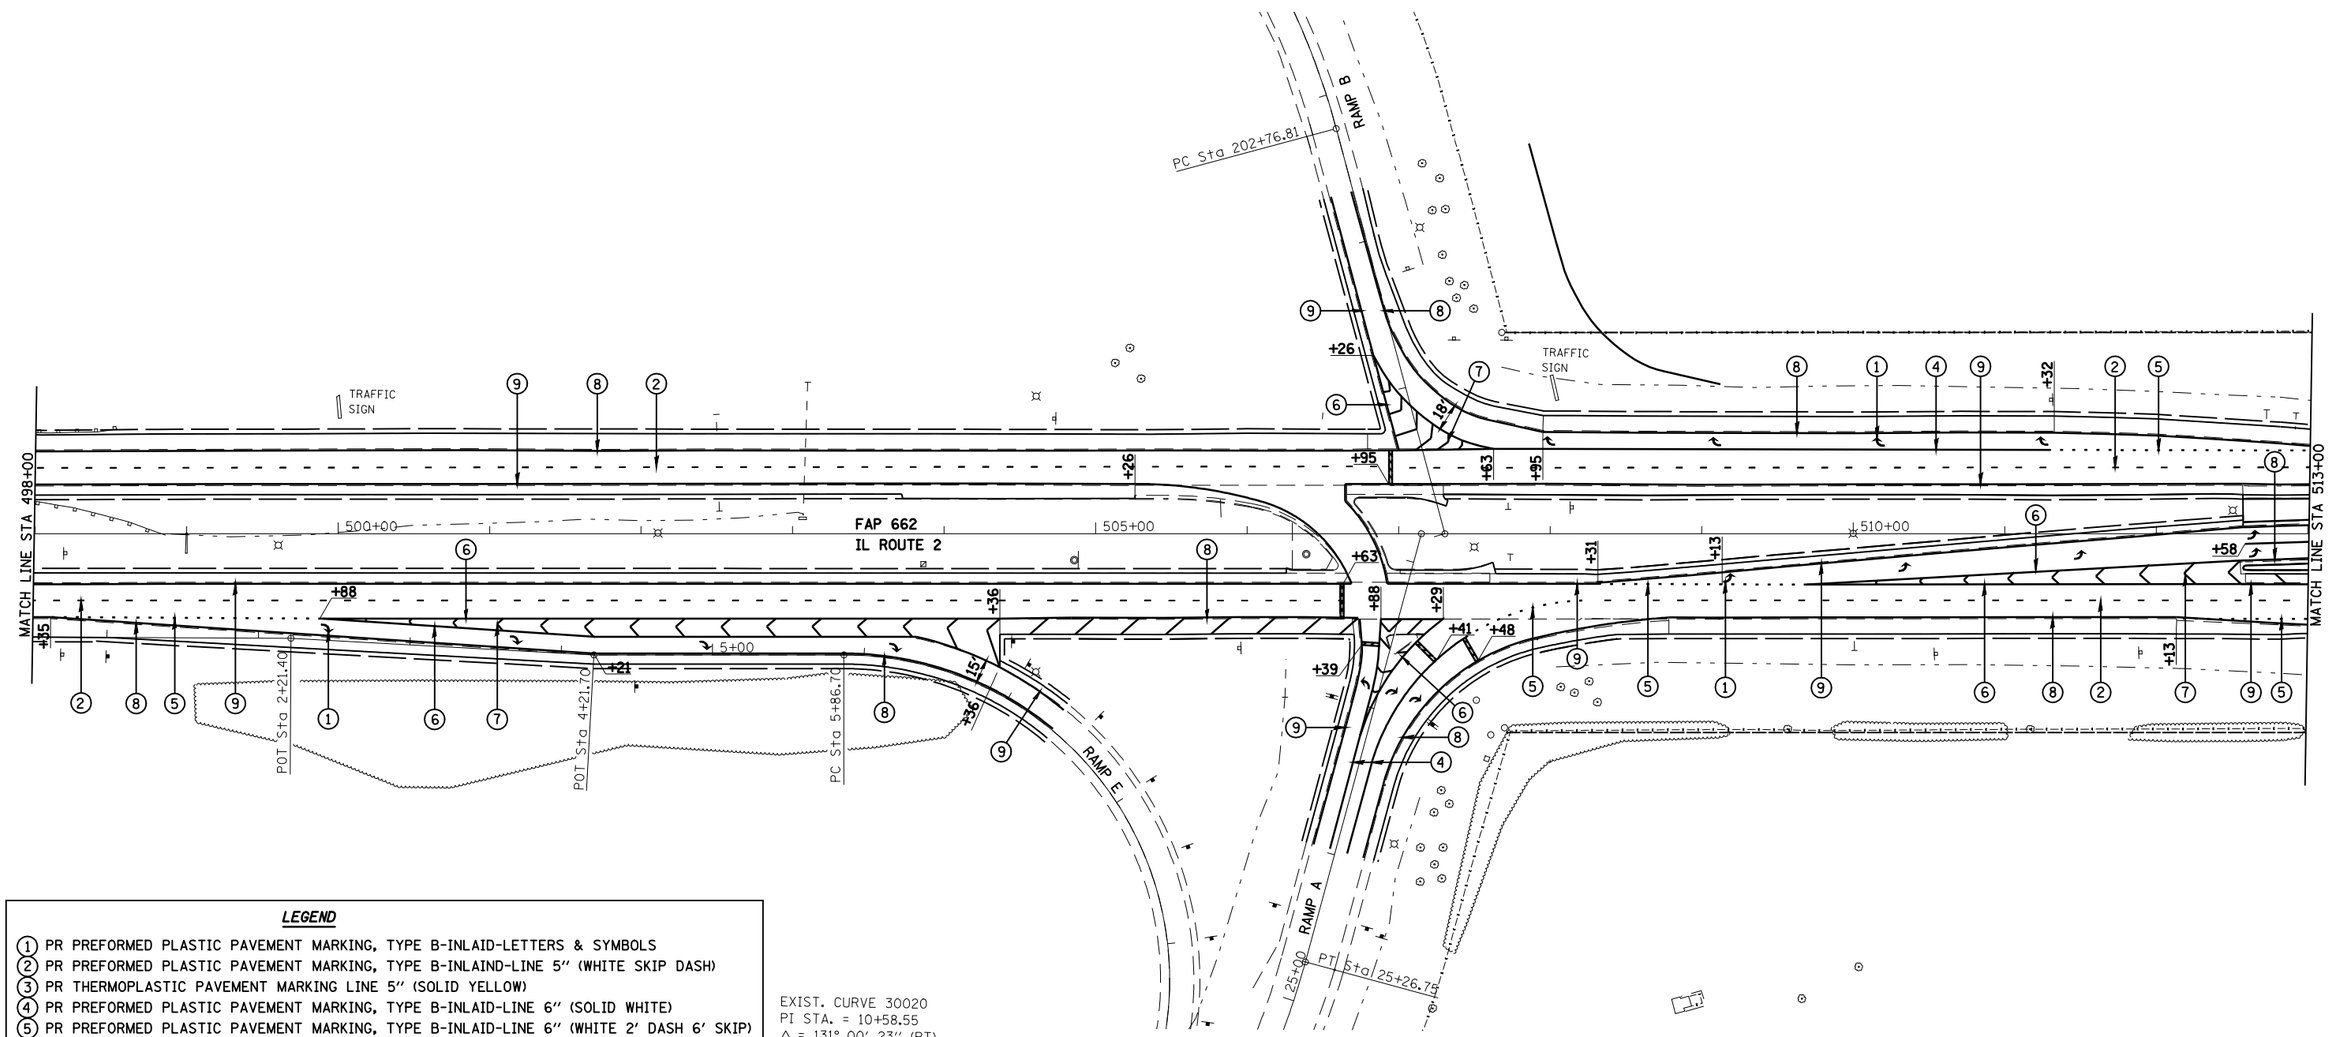

LEGEND

1. PR PREFORMED PLASTIC PAVEMENT MARKING, TYPE B-INLAID-LETTERS & SYMBOLS
2. PR PREFORMED PLASTIC PAVEMENT MARKING, TYPE B-INLAIND-LINE 5" (WHITE SKIP DASH)
3. PR THERMOPLASTIC PAVEMENT MARKING LINE 5" (SOLID YELLOW)
4. PR PREFORMED PLASTIC PAVEMENT MARKING, TYPE B-INLAID-LINE 6" (SOLID WHITE)
5. PR PREFORMED PLASTIC PAVEMENT MARKING, TYPE B-INLAID-LINE 6" (WHITE 2' DASH 6' SKIP)
6. PR URETHANE PAVEMENT MARKING LINE 8" (SOLID WHITE)
7. PR URETHANE PAVEMENT MARKING LINE 12" (SOLID WHITE)
8. PR URETHANE PAVEMENT MARKING, TYPE 1-LINE 5" (SOLID WHITE)
9. PR URETHANE PAVEMENT MARKING, TYPE 1-LINE 5" (SOLID YELLOW)
10. PR THERMOPLASTIC PAVEMENT MARKING LINE 6" (WHITE)
11. PR URETHANE PAVEMENT MARKING, TYPE 1-LINE 5" (WHITE SKIP DASH)

PR PREFORMED PLASTIC PAVEMENT MARKING, TYPE B-INLAID-LINE 24"

EXIST. CURVE 30020
PI STA. = 10+58.55
Δ = 131° 00' 23" (RT)
D = 26° 38' 57"
R = 215.00'
T = 471.85'
L = 491.60'
E = 303.52'
P.C. STA. = 5+86.70
P.T. STA. = 10+78.30

CUMMINS ENGINEERING CORPORATION		JOB - 2200	
		FILE - sht-pmt2.dgn	
FILE NAME = C:\Projects\d652204\cummins_final\d672889-sht-pmk2.dgn	USER NAME = laughlinrl	DESIGNED - NAK	REVISED -
		DRAWN - AJH	REVISED -
	PLOT SCALE = 100.0000 ' / IN.	CHECKED -	REVISED -
	PLOT DATE = Mar-18-2008 11:42:10AM	DATE - 3/15/2008	REVISED -

STATE OF ILLINOIS
DEPARTMENT OF TRANSPORTATION

PAVEMENT MARKING DETAILS

SCALE: | SHEET NO. OF SHEETS | STA. TO STA.

F.A.P. RTE.	SECTION	COUNTY	TOTAL SHEETS	SHEET NO.
662	2-2(RS) & 3-1, 2(RS-10, TS-5)	SANGAMON	181	103
		CONTRACT NO. 72889		
FED. ROAD DIST. NO.	ILLINOIS	FED. AID PROJECT		