EXISTING PHASE DESIGNATION DIAGRAM

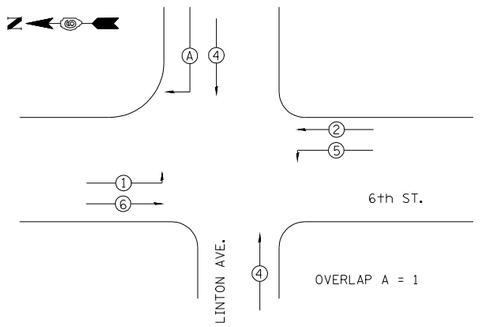

PROPOSED PHASE DESIGNATION DIAGRAM

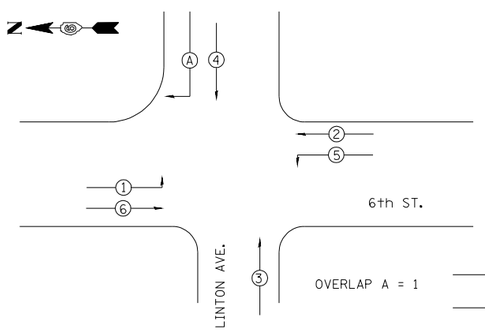

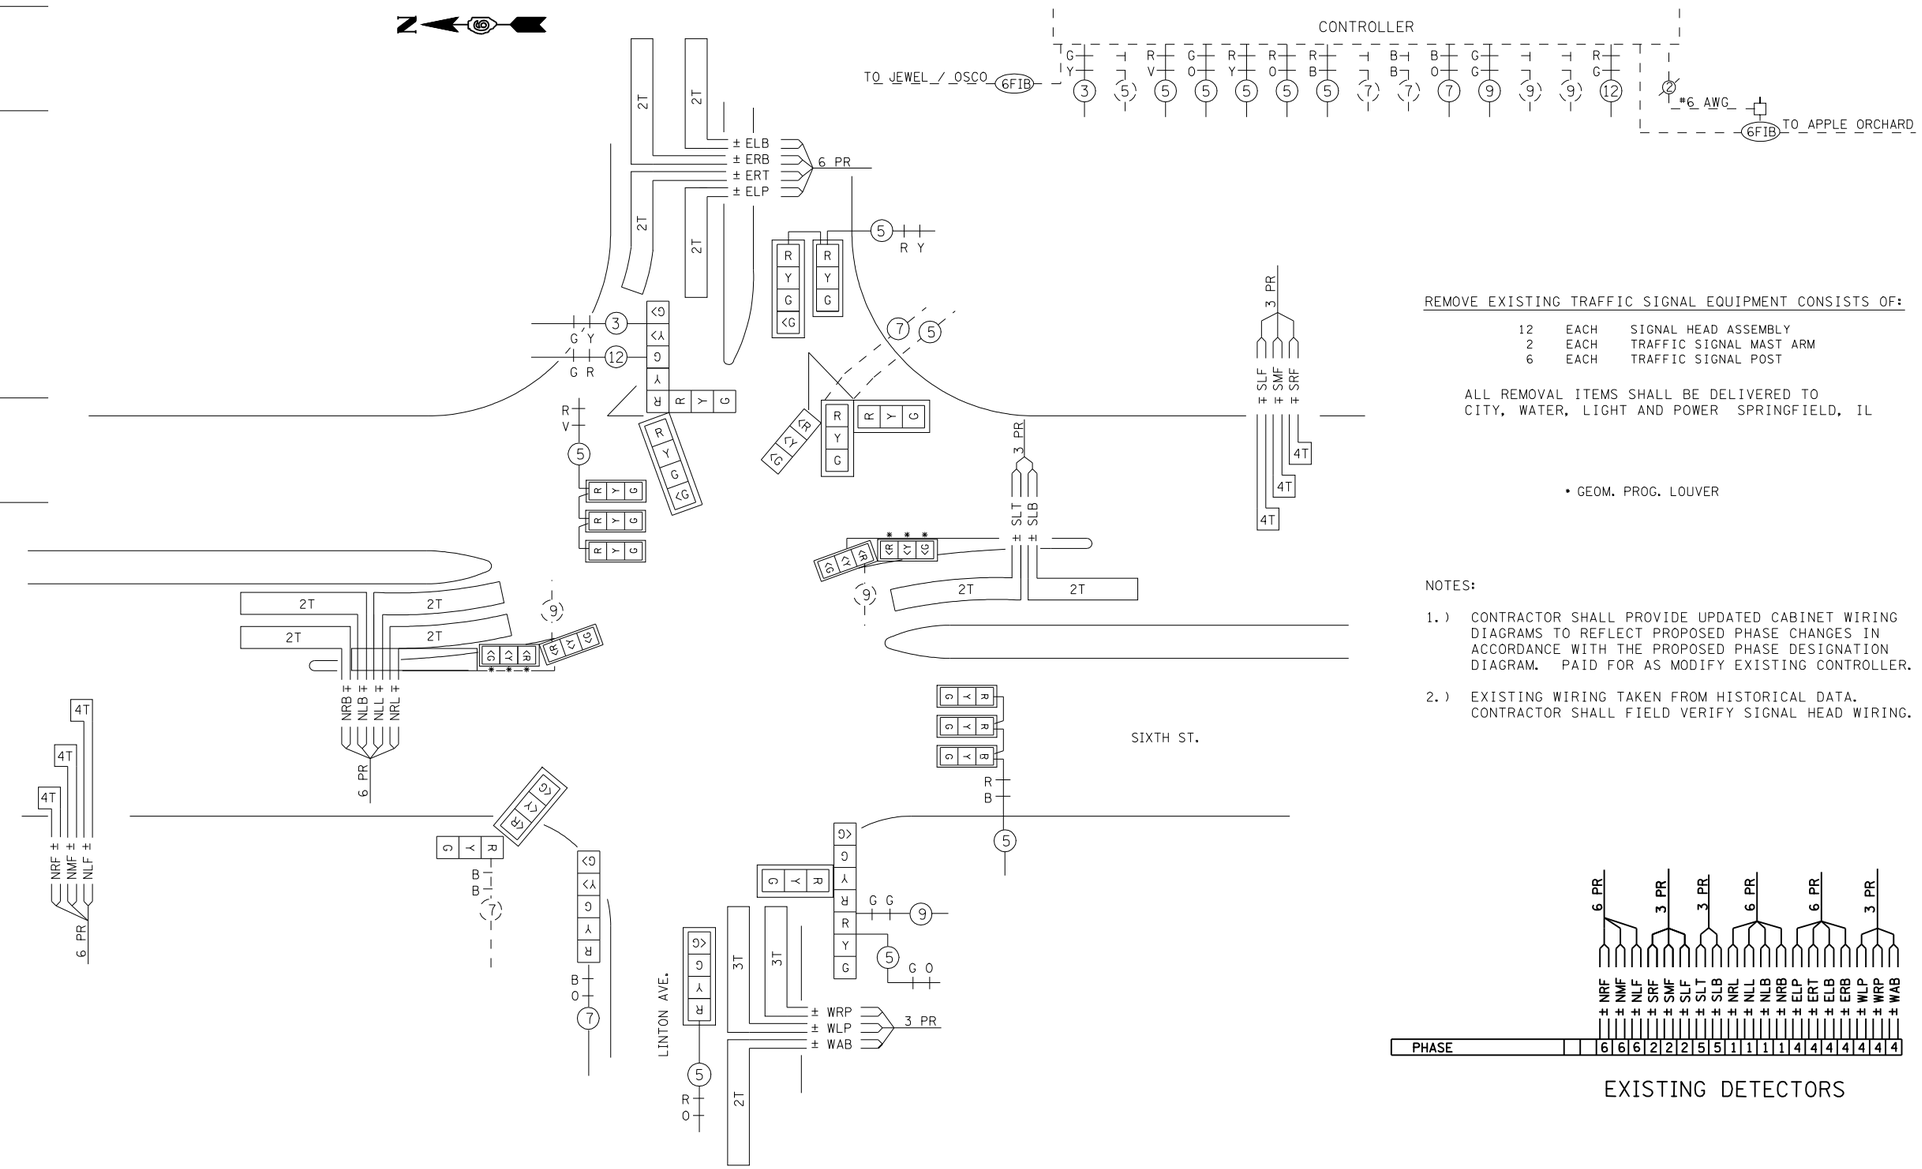

* GEOM. PROG. LOUVER

REMOVE EXISTING TRAFFIC SIGNAL EQUIPMENT CONSISTS OF:

12	EACH	SIGNAL HEAD ASSEMBLY
2	EACH	TRAFFIC SIGNAL MAST ARM
6	EACH	TRAFFIC SIGNAL POST

ALL REMOVAL ITEMS SHALL BE DELIVERED TO CITY, WATER, LIGHT AND POWER SPRINGFIELD, IL

• GEOM. PROG. LOUVER

NOTES:

1.) CONTRACTOR SHALL PROVIDE UPDATED CABINET WIRING DIAGRAMS TO REFLECT PROPOSED PHASE CHANGES IN ACCORDANCE WITH THE PROPOSED PHASE DESIGNATION DIAGRAM. PAID FOR AS MODIFY EXISTING CONTROLLER.

2.) EXISTING WIRING TAKEN FROM HISTORICAL DATA. CONTRACTOR SHALL FIELD VERIFY SIGNAL HEAD WIRING.

EXISTING DETECTORS

FILE NAME =	USER NAME = laughlnrl	DESIGNED -	REVISED -	STATE OF ILLINOIS DEPARTMENT OF TRANSPORTATION	PROPOSED WIRING DIAGRAM 6TH & LINTON	F.A.P. RTE.	SECTION	COUNTY	TOTAL SHEETS	SHEET NO.
C:\Projects\d652204\cummins_final\d672889-sht-ts2.dgn		DRAWN -	REVISED -			662	2-2(RS) & 3-1, 2(RS-10, TS-5)	SANGAMON	181	160
	PLOT SCALE = 40.0000 ' / IN.	CHECKED -	REVISED -					CONTRACT NO. 72889		
	PLOT DATE = Mar-18-2008 11:46:21AM	DATE -	REVISED -		SCALE: SHEET NO. OF SHEETS STA. TO STA.	FED. ROAD DIST. NO.	ILLINOIS	FED. AID PROJECT		