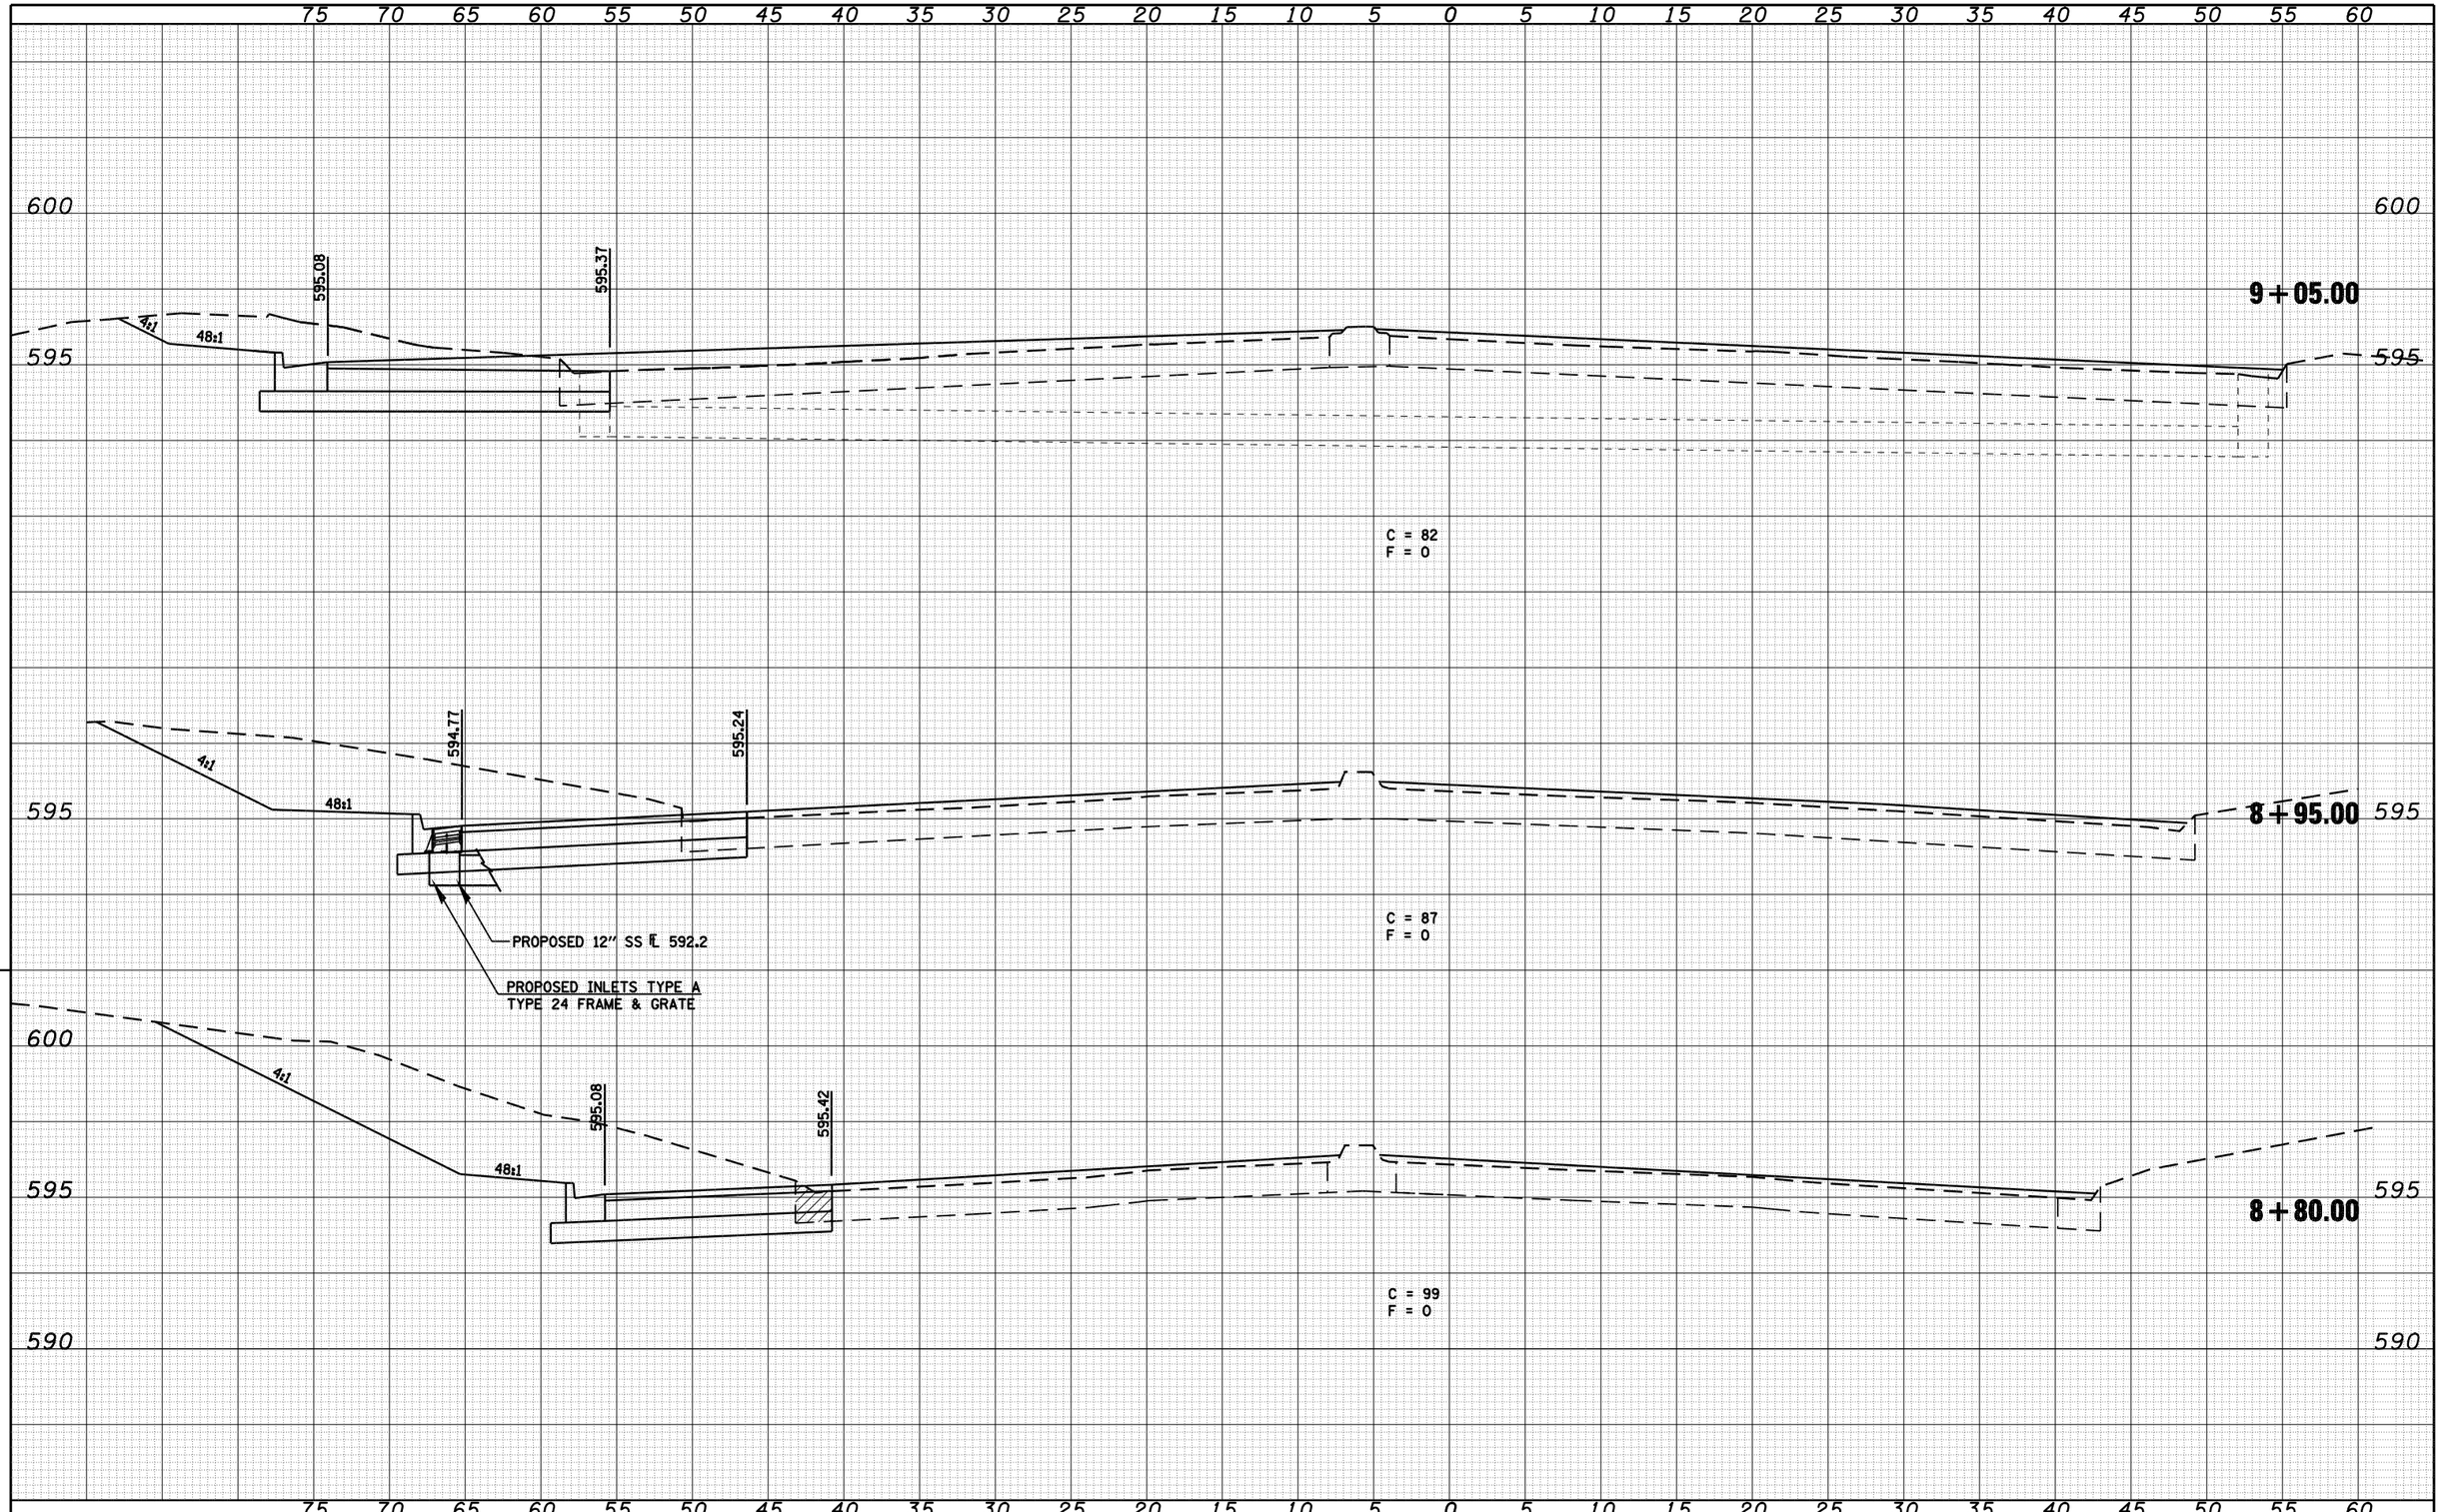

FINAL SURVEY		BY	DATE
NOTE BOOK	SURVEYED		
	PLOTTED		
	TEMPLATE		
	AREAS		
NO.	AREAS CHECKED		

ORIGINAL SURVEY		BY	DATE
NOTE BOOK	SURVEYED		
	PLOTTED		
	TEMPLATE		
	AREAS		
NO.	AREAS CHECKED		

FILE NAME = C:\Projects\d652204\cummins_final\d672889-sht-xssht2.dgn	USER NAME = laughlinrl	DESIGNED - NAK	REVISED -
		DRAWN - AJH	REVISED -
	PLOT SCALE = 10.0000 ' / IN.	CHECKED - NAK	REVISED -
	PLOT DATE = Mar-18-2008 11:47:03AM	DATE - 3/15/2008	REVISED -

STATE OF ILLINOIS
DEPARTMENT OF TRANSPORTATION

SOUTHWEST PLAZA DR

SCALE: | SHEET NO. OF SHEETS | STA. 8+80.00 TO STA. 9+05.00

F.A.P. RTE.	SECTION	COUNTY	TOTAL SHEETS	SHEET NO.
662	2-2 (RS) & 3-1 2(RS-10, TS-5)	SANGAMON	181	181

CONTRACT NO. 72889

FED. ROAD DIST. NO. | ILLINOIS | FED. AID PROJECT