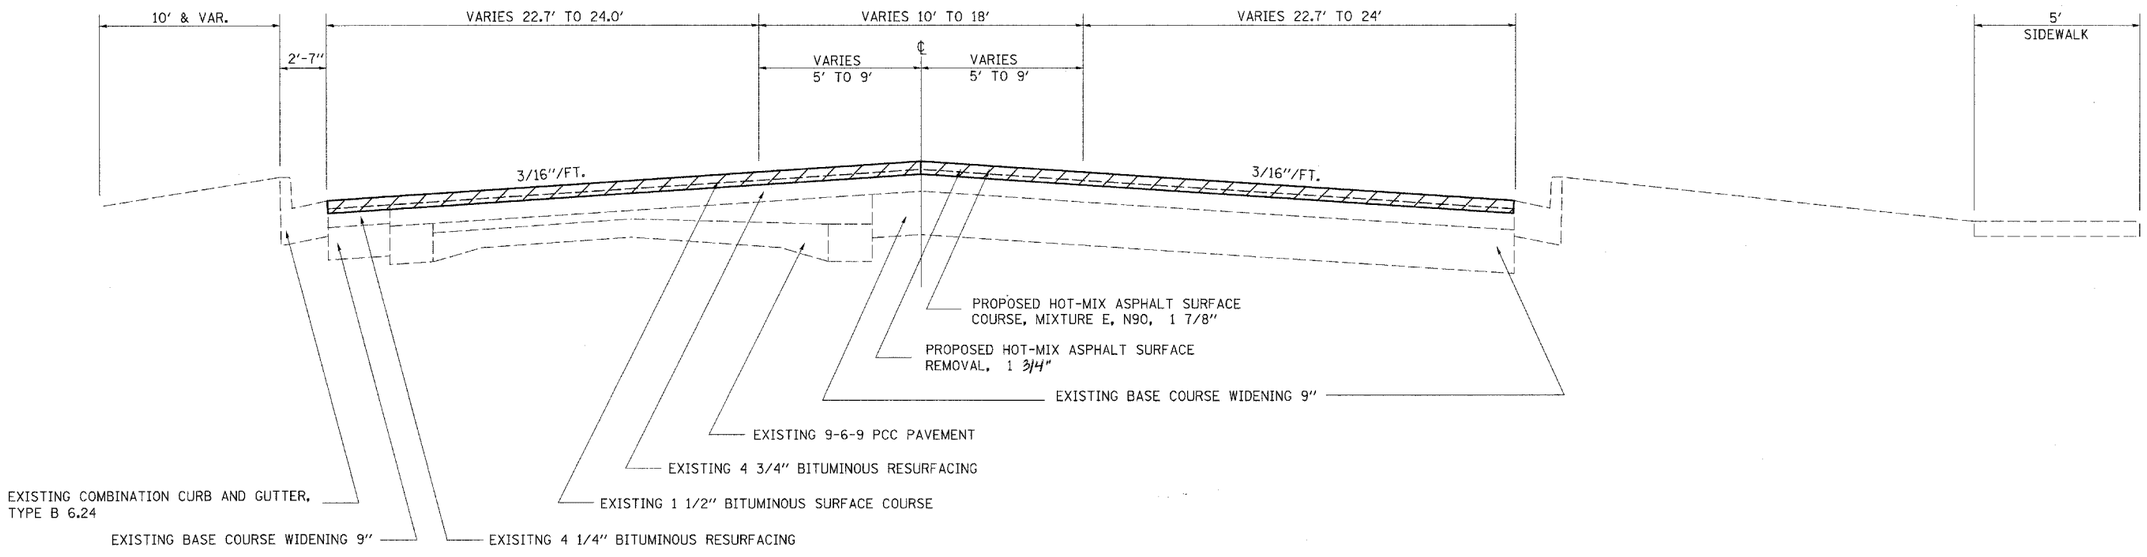

ILL ROUTE 33

STATION 1192+50 TO STATION 1202+05.29
STATION 46+80.03 TO STATION 49+20.18

Rev.

FILE NAME = c:\projects\74135d\shttypical_74135.dgn	USER NAME = swartzrw	DESIGNED -	REVISED -	**STATE OF ILLINOIS DEPARTMENT OF TRANSPORTATION**	**TYPICAL CROSS SECTIONS**			F.A.P RTE.	SECTION	COUNTY	TOTAL SHEETS	SHEET NO.
		DRAWN -	REVISED -					774	(107Z)RS-3	EFFINGHAM	18	5
	PLOT SCALE = 20.0000 ' / IN.	CHECKED -	REVISED -							CONTRACT NO. 74135		
	PLOT DATE = 3/21/2008	DATE -	REVISED -		SCALE: NA	SHEET NO. 2 OF 2 SHEETS	STA. TO STA.	FED. ROAD DIST. NO.	ILLINOIS	FED. AID PROJECT		