


SEE CROSS SECTIONS SHEETS 41-46

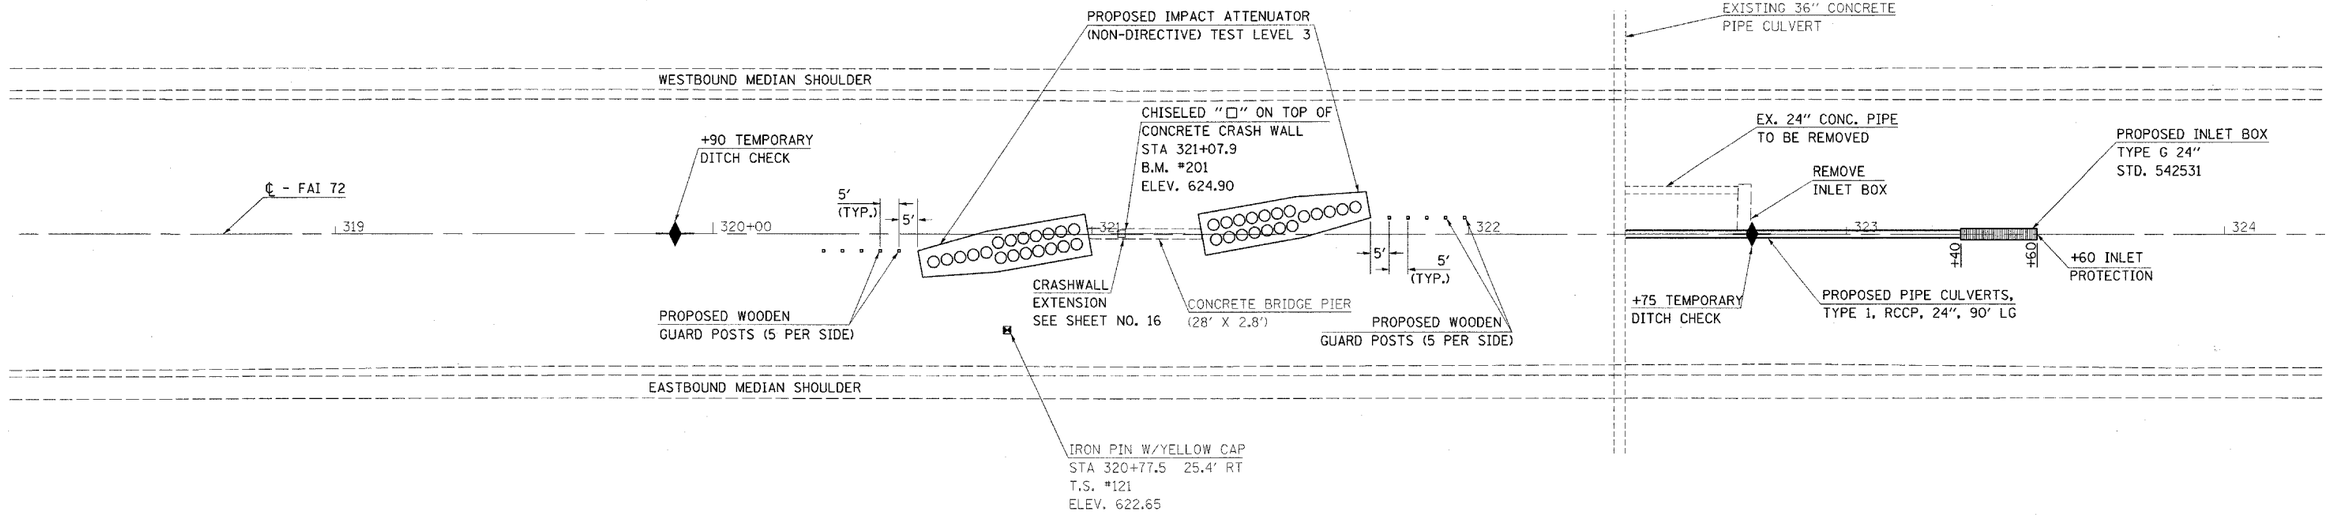


PLAN — SURVEYED | PLOTTED | DRAWN | CHECKED | RT. OF WAY CHECKED | CADD FILE NAME | NOTE BOOK | NO. | BY | DATE

PROFILE — SURVEYED | PLOTTED | DRAWN | CHECKED | BM. NOTED | STRUCTURE NOTATNS CHKD | NOTE BOOK | NO. | BY | DATE

| | | | |
|---|---|---|---|
| FILE NAME = c:\projects\74250d\shtps&p_74250.dgn | USER NAME = teasleyck | DESIGNED - | REVISED - |
| | | DRAWN - | REVISED - |
| | PLOT SCALE = 20.0000 ' / IN. | CHECKED - | REVISED - |
| | PLOT DATE = 3/21/2008 | DATE - | REVISED - |

**STATE OF ILLINOIS**
**DEPARTMENT OF TRANSPORTATION**

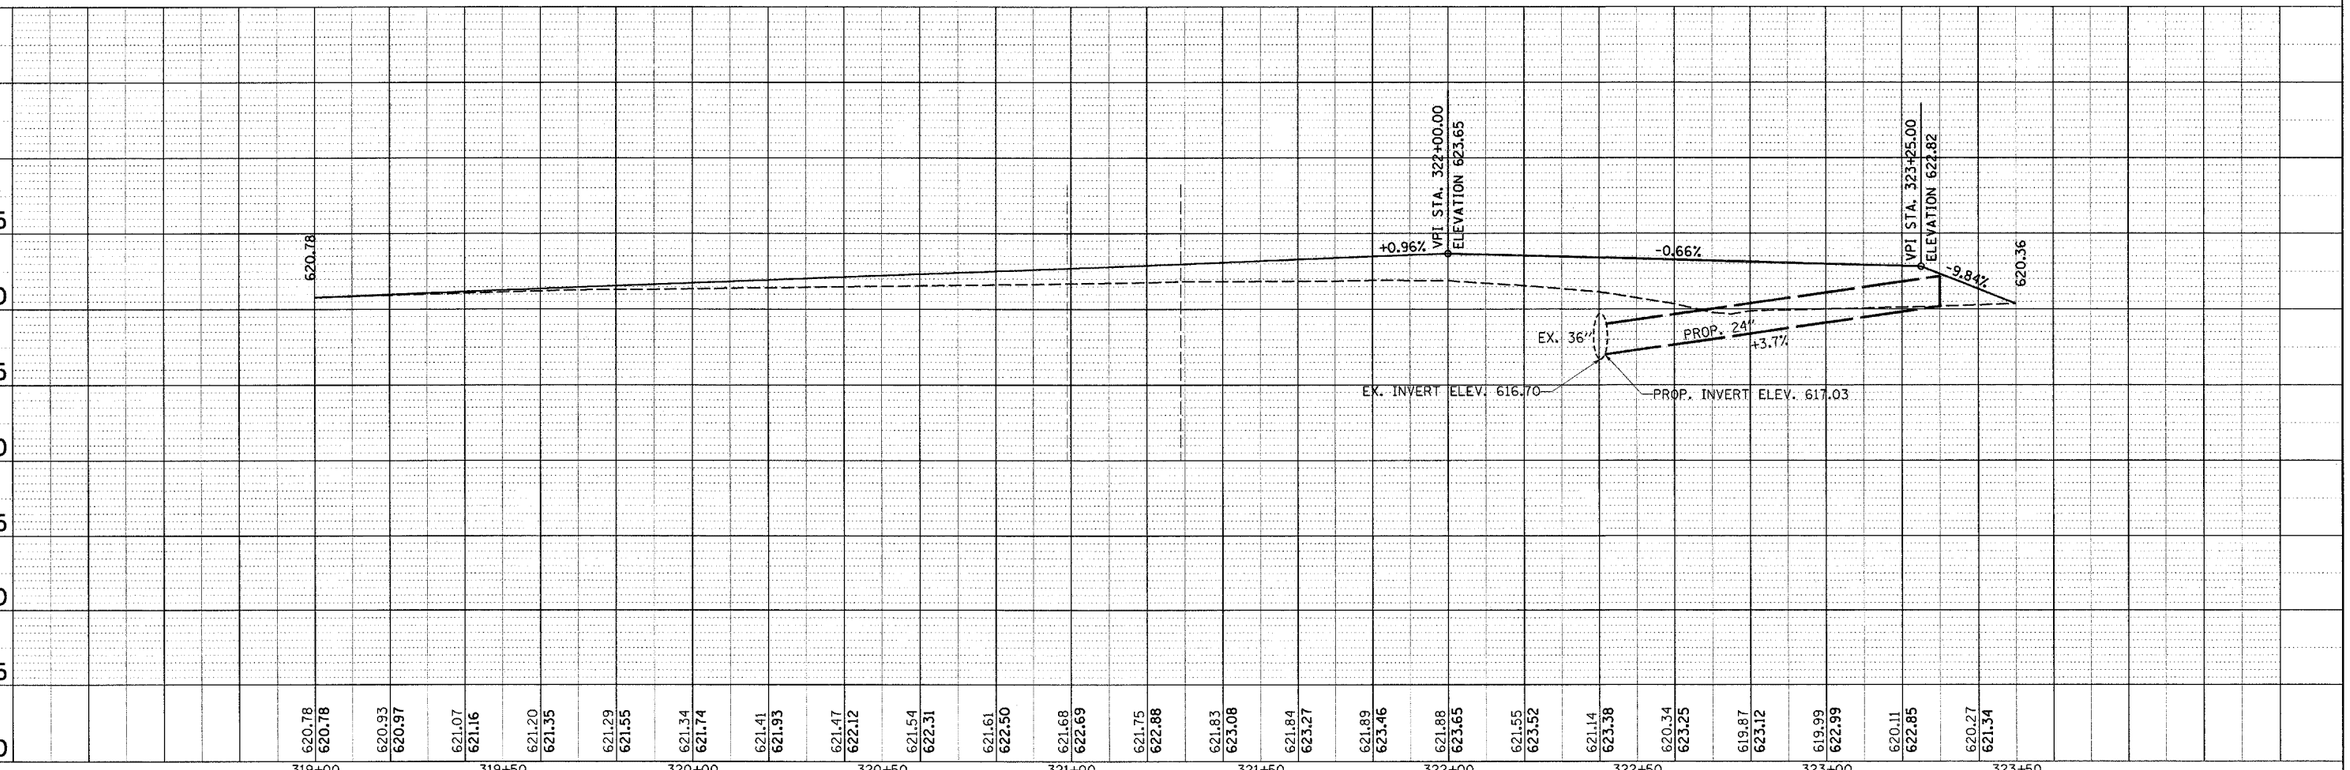**LOCATION 3 S.N. 058-0062**

SCALE: | SHEET NO. OF SHEETS | STA. 318+50 | TO STA. 324+00

| F.A.I RTE. | SECTION | COUNTY | TOTAL SHEETS | SHEET NO. |
|---|---|---|---|---|
| 72 | D7 SAFETY 2008-3 | MACON | 70 | 10 |
| | | CONTRACT NO. 74250 | | |
| FED. ROAD DIST. NO. 7 | ILLINOIS | FED. AID PROJECT | | |