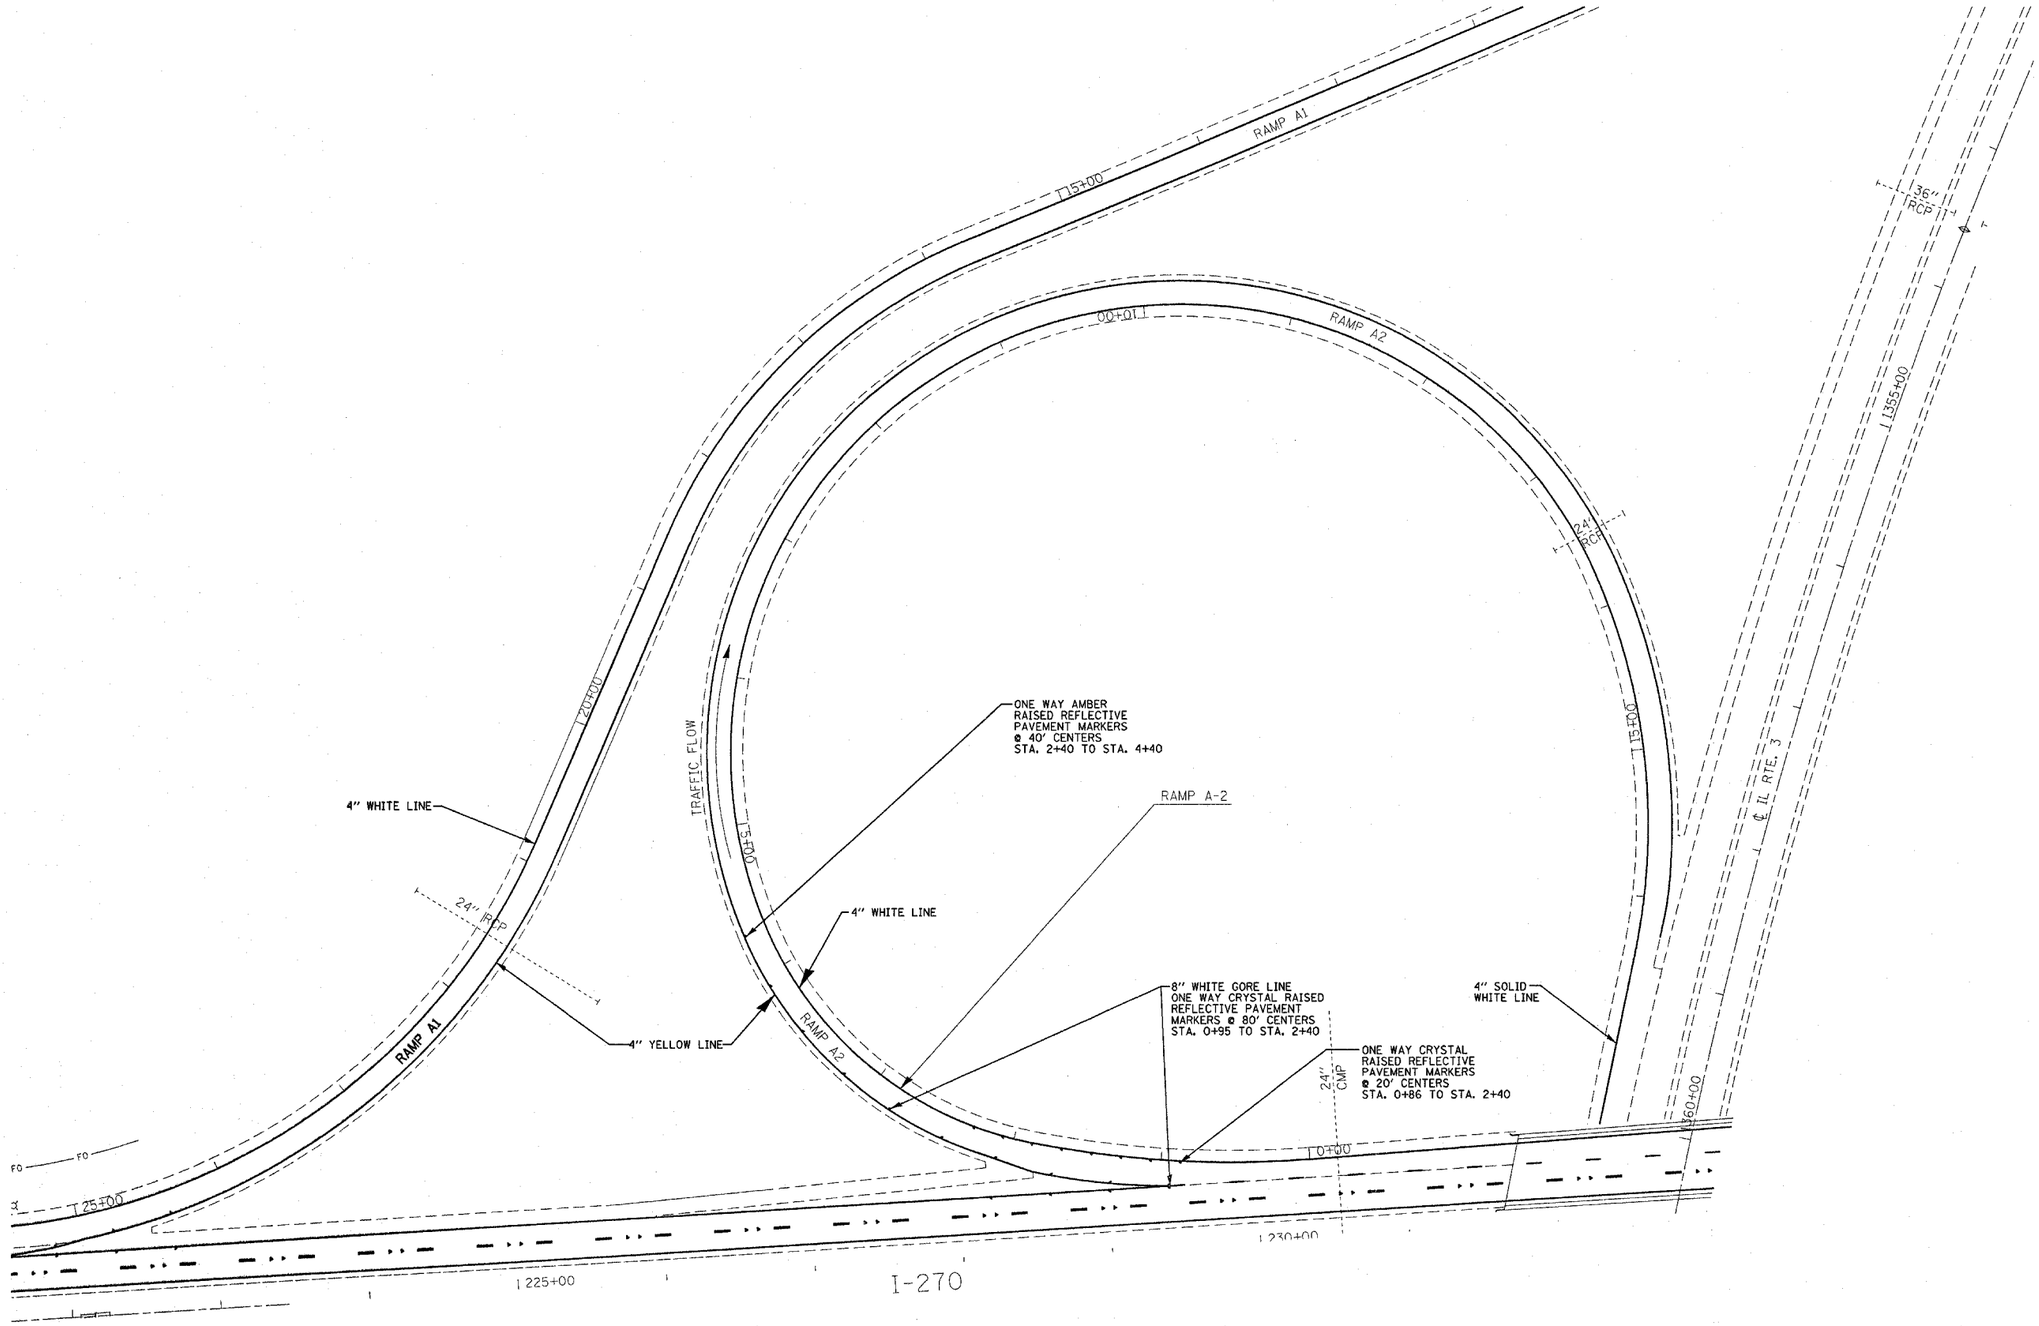

FILE NAME = c:\projects\ed06207\plan\pmk06207e.dgn	USER NAME = alfordb	DESIGNED -	REVISED -	**STATE OF ILLINOIS DEPARTMENT OF TRANSPORTATION**	**PROPOSED PAVEMENT MARKING SHEET RAMPS A2**
		DRAWN -	REVISED -		
	PLOT SCALE = 50.0000 ' / IN.	CHECKED -	REVISED -		
	PLOT DATE = 4/23/2008	DATE -	REVISED -		SCALE: SHEET NO. OF SHEETS STA. TO STA.

F.A.I. RTE.	SECTION	COUNTY	TOTAL SHEETS	SHEET NO.
270	60-(1,2,3,4)RS-2	MADISON	193	123
		CONTRACT NO. 76A90		
FED. ROAD DIST. NO.	ILLINOIS	FED. AID PROJECT		