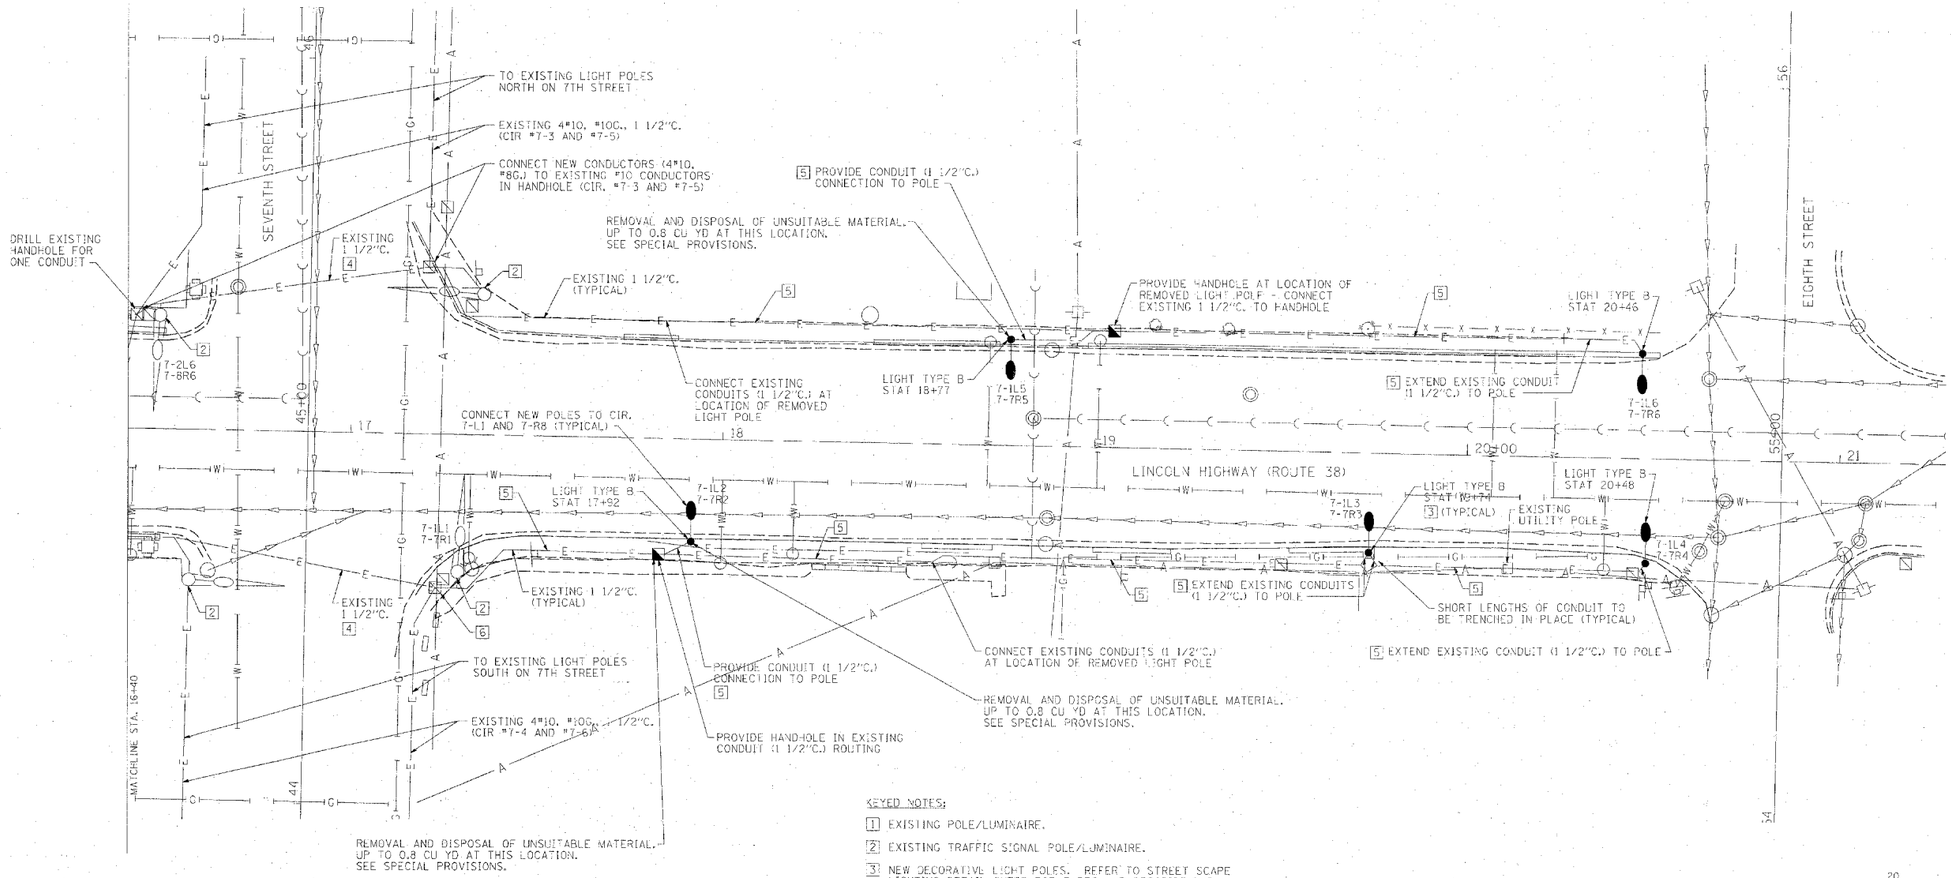

KEYED NOTES:

1. EXISTING POLE/LUMINAIRE.
2. EXISTING TRAFFIC SIGNAL POLE/LUMINAIRE.
3. NEW DECORATIVE LIGHT POLES. REFER TO STREET SCAPE LIGHTING DETAIL SHEET FOR TYPES AND DESCRIPTIONS.
4. PROVIDE 6#10, 2#8, #8G.
5. PROVIDE 2#10, 2#8, #8G.
6. CONNECT NEW CONDUCTORS (4#10, #8G.) TO EXISTING #10 CONDCUTORS IN HANDHOLE (CIR. #7-L4 AND 7-R6).

THE LOCATION, SIZE AND TYPE OF MATERIAL OF EXISTING UNDERGROUND UTILITIES INDICATED ON THE PLANS IS NOT REPRESENTED AS BEING ACCURATE, SUFFICIENT OR COMPLETE. IT SHALL BE THE CONTRACTOR'S RESPONSIBILITY TO DETERMINE THE ACTUAL LOCATION OF ALL SUCH FACILITIES, INCLUDING THE SERVICE CONNECTIONS TO UNDERGROUND UTILITIES. PRIOR TO CONSTRUCTION THE CONTRACTOR SHALL NOTIFY THE UTILITY COMPANIES OF HIS OPERATIONAL PLANS AND SHALL OBTAIN FROM THE RESPECTIVE UTILITY COMPANIES DETAILED INFORMATION AND ASSISTANCE RELATIVE TO THE LOCATION OF THEIR FACILITIES AND THE WORKING SCHEDULE OF THE COMPANIES FOR REMOVAL OR ADJUSTMENT WHERE REQUIRED. IN THE EVENT AN UNEXPECTED UTILITY INTERFERENCE IS ENCOUNTERED DURING CONSTRUCTION, THE CONTRACTOR SHALL IMMEDIATELY NOTIFY THE UTILITY COMPANY OF JURISDICTION. THE ENGINEER SHALL ALSO BE IMMEDIATELY NOTIFIED. ANY SUCH MAINS AND SERVICES SHALL BE RESTORED TO SERVICE AT ONCE AND PAID FOR BY THE CONTRACTOR AT NO ADDITIONAL COST TO THE CONTRACT.

CONTACT JOINT UTILITY LOCATING INFORMATION FOR EXCAVATING (JULIE) 1-800-892-0123 FOR UTILITY INFORMATION.

L-5

FILE NAME = D:\05Jobs\25-1501A\CADD\Elecs Final\E-102-NW.dgn	USER NAME = ANC	DESIGNED - PJT	REVISED - __/__/__	STATE OF ILLINOIS DEPARTMENT OF TRANSPORTATION	LIGHTING NEW WORK PLAN EAST LINCOLN HIGHWAY LIGHTING AND STREETSCAPE DEKALB, IL	F.A.P. RTE.	SECTION	COUNTY	TOTAL SHEETS	SHEET NO.
		DRAWN - ANC	REVISED - __/__/__			567	06-00173-00-LT	DEKALB	41	31
	PLOT SCALE = AS SHOWN	CHECKED - PJT	REVISED - __/__/__					CONTRACT NO. 87337		
	PLOT DATE = 04\14\2008, 05:28 PM	DATE - 04/10/08	REVISED - __/__/__		SCALE: AS SHOWN SHEET NO. OF SHEETS STA. 16+40 TO STA. 21+00	FAP 567	ILLINOIS ITEM 32025			

LAYOUT PJT 04/10/08 H:\05Jobs\CADD\Elecs Final\E-102-NW.dgn
DRAWN ANC 04/10/08 C:\AppData\Local\Temp\AcPublish_5528\E-102-NW.dgn
REVIEWED PJT 04/10/08 H:\05Jobs\25-1501A\CADD\Elecs Final\E-102-NW.dgn

HANSON
Hanson Professional Services Inc.
© Copyright Hanson Professional Services Inc. 2007