93457

COUNTY	ROUTE	SECTION	TOTAL SHEETS	SHEET NO.
ADAMS	FAS 432	08-00206-00-RS	11	5
STATION 30+00 TO STATION 60+00				

PROJECT NO. RS-432(122)

50 0 50 100
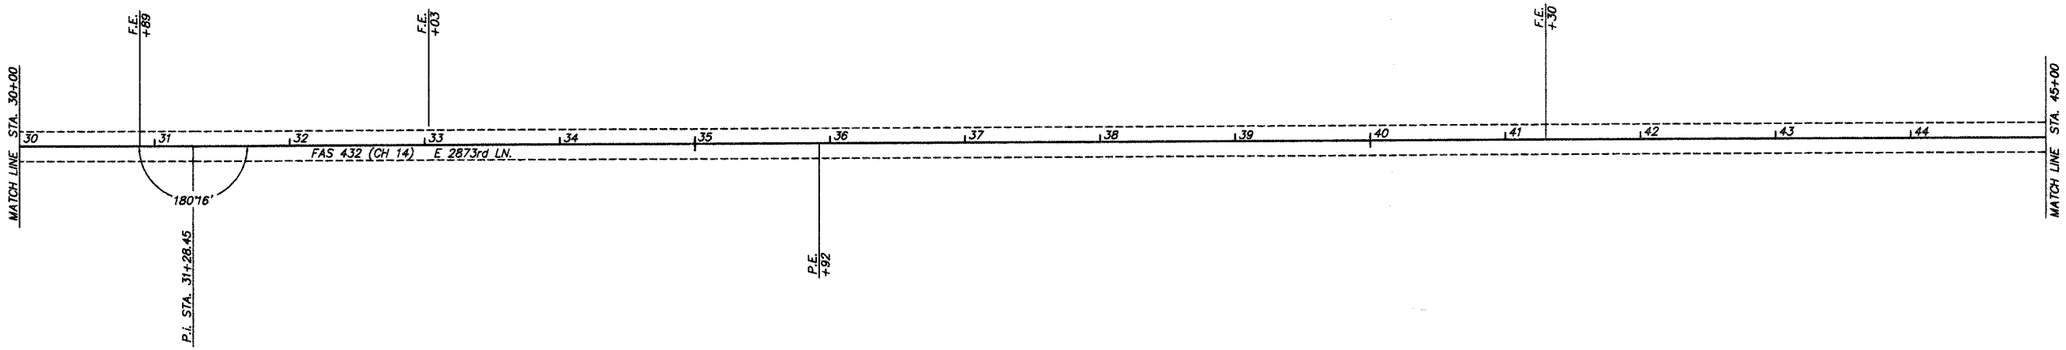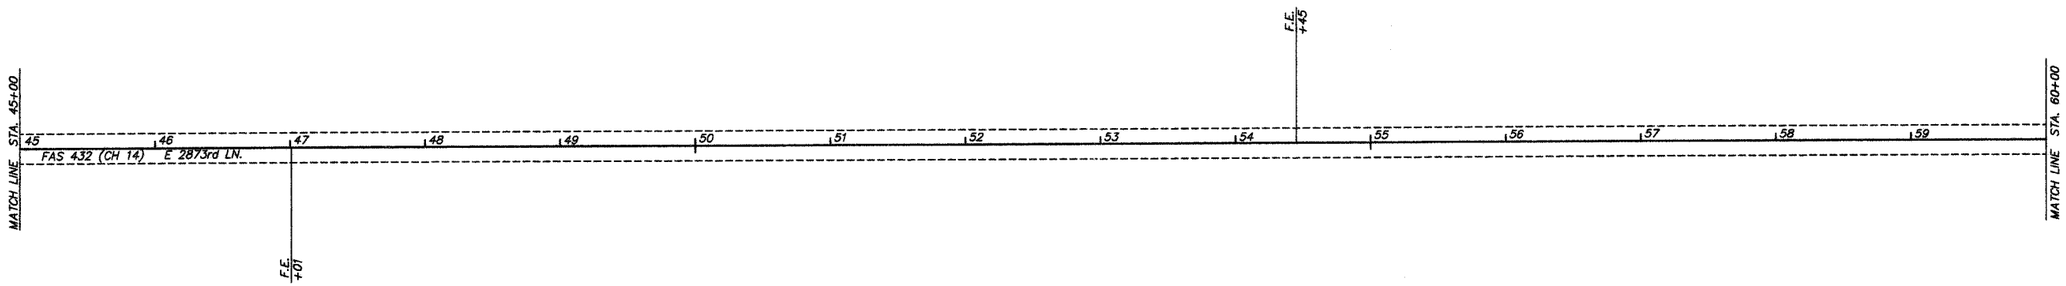
GRAPHIC SCALE IN FEET