93457

COUNTY	ROUTE	SECTION	TOTAL SHEETS	SHEET NO.
ADAMS	FAS 432	08-00206-00-RS	11	9
STATION 150+00 TO STATION 170+00				

PROJECT NO. RS-432(122)

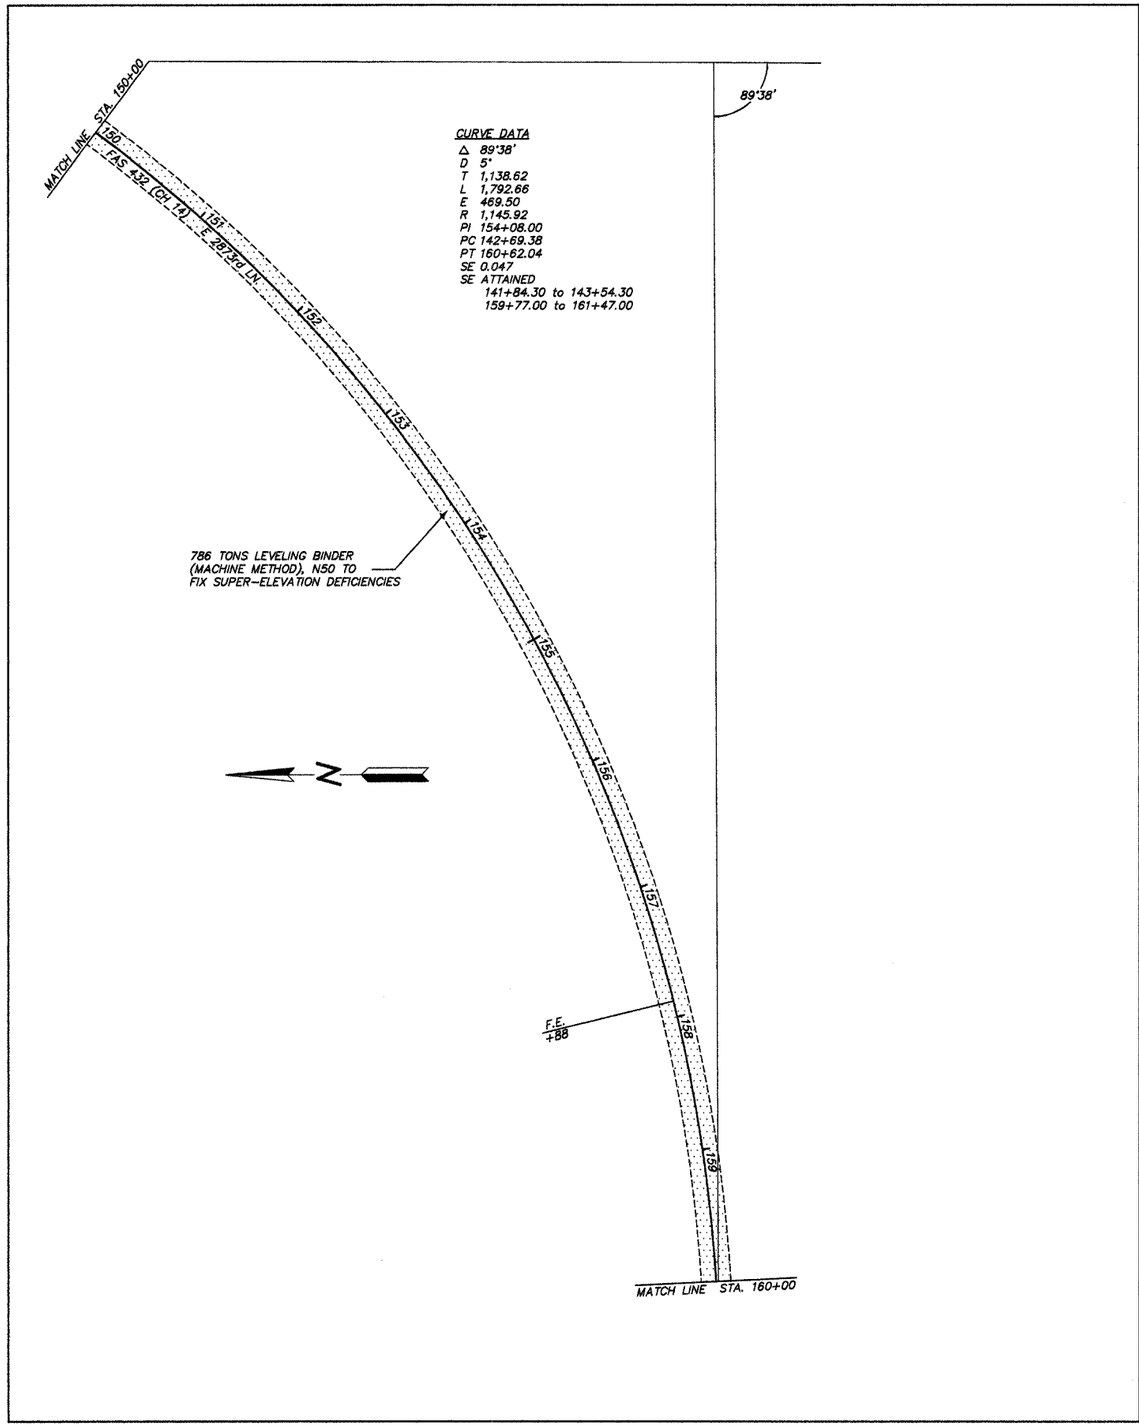

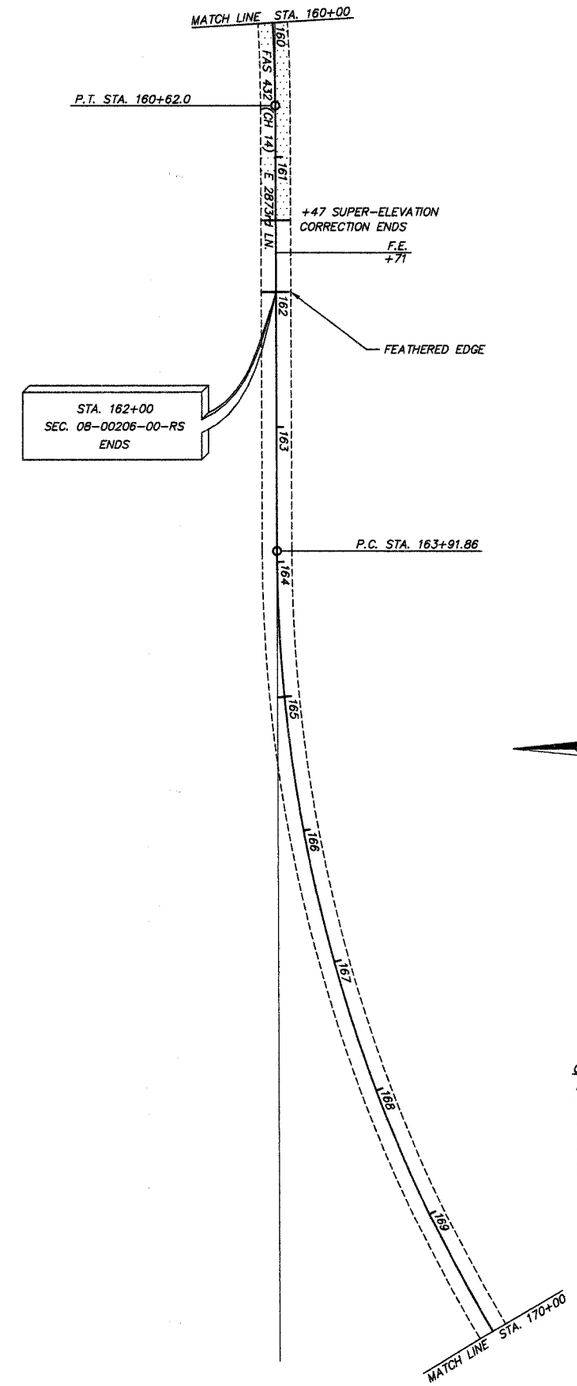

50 0 50 100

GRAPHIC SCALE IN FEET