| FINAL SURVEY | NOTE BOOK | NO. |
|---|---|---|
| SURVEYED | | BY |
| PLOTTED | | DATE |
| TYPED & CK'D | | |
| AREAS | | |
| AREAS CHECKED | | |

| ORIGINAL SURVEY | NOTE BOOK | NO. |
|---|---|---|
| SURVEYED | | BY |
| PLOTTED | | DATE |
| TYPED & CK'D | | |
| AREAS | | |
| AREAS CHECKED | | |

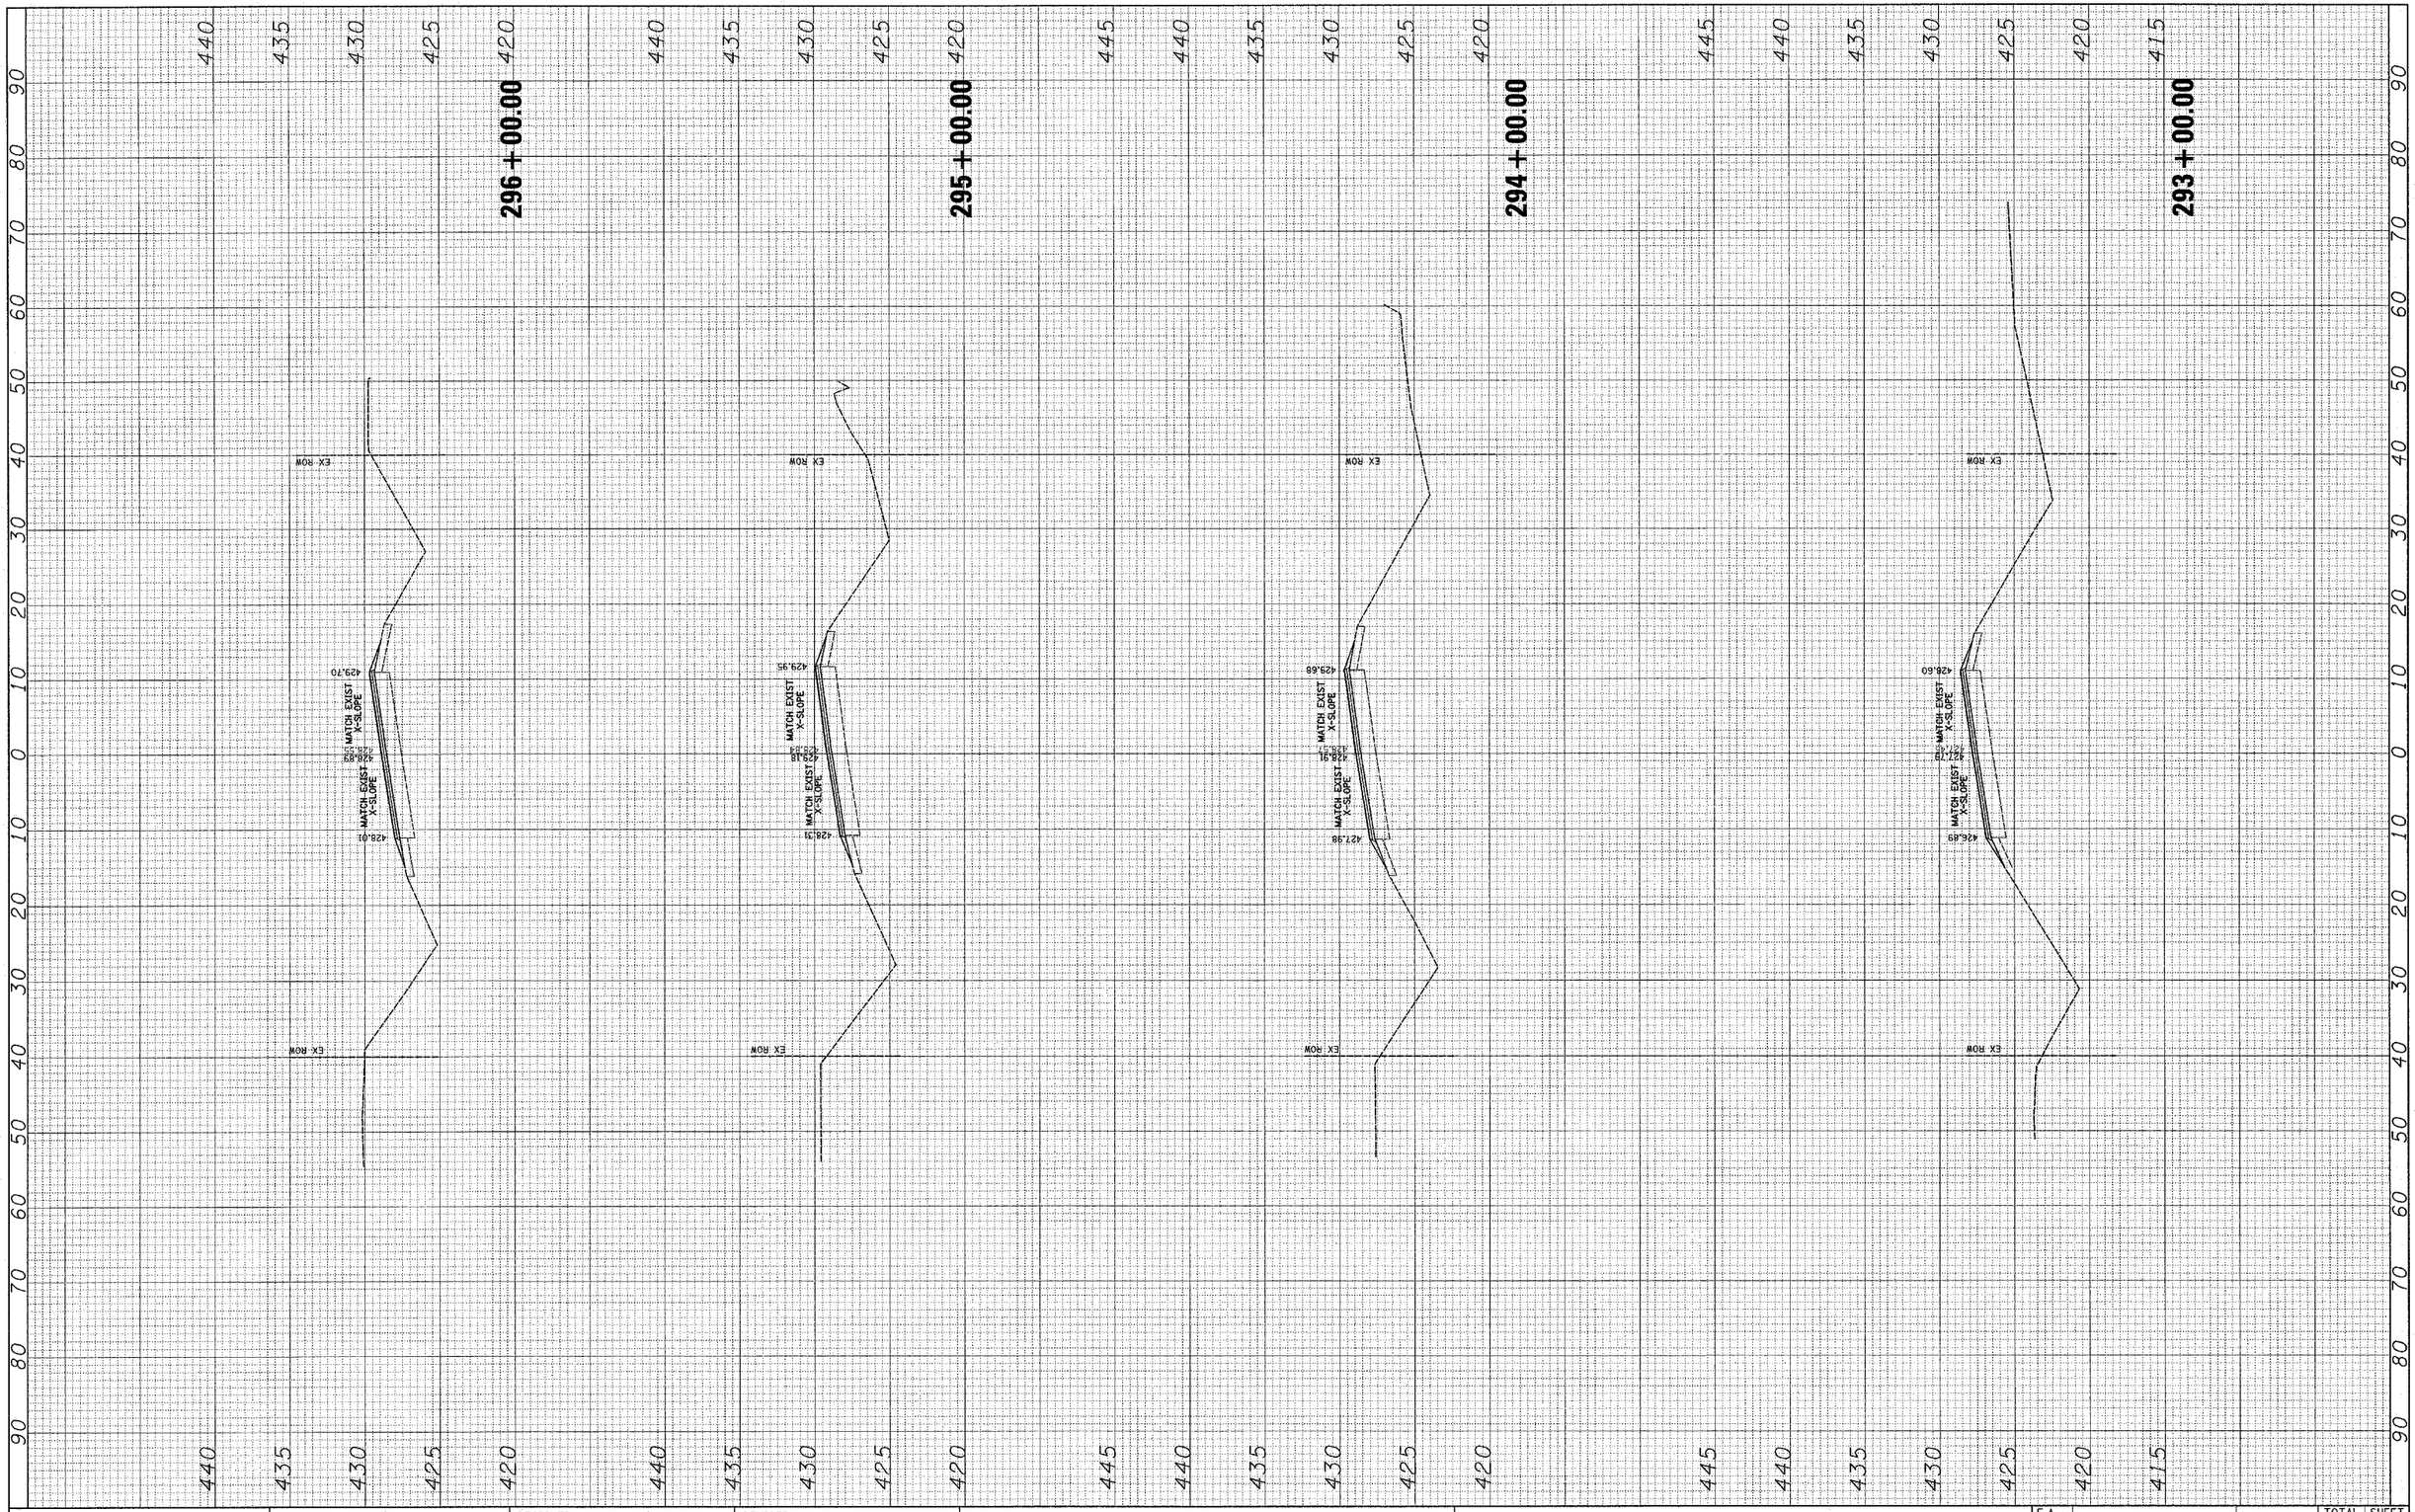


| | | | |
|---|---|---|---|
| FILE NAME = $FILEL$ | USER NAME = $USER$ | DESIGNED - ___ | REVISED - ___ |
| | | DRAWN - ___ | REVISED - ___ |
| | PLOT SCALE = $SCALE$ | CHECKED - ___ | REVISED - ___ |
| | PLOT DATE = $DATE$ | DATE - _____ | REVISED - ___ |

**STATE OF ILLINOIS**
**DEPARTMENT OF TRANSPORTATION**

**CROSS SECTIONS**

SCALE: _____ | SHEET NO. __ OF ___ SHEETS | STA. 293+00.00 TO STA. 296+00.00

| F.A. RTE. | SECTION | COUNTY | TOTAL SHEETS | SHEET NO. |
|---|---|---|---|---|
| 833 | 06-0080-00-RS | WASHINGTON | 94 | 67 |
| | | CONTRACT NO. _____ | | |
| FED. ROAD DIST. NO. _ | ILLINOIS | FED. AID PROJECT | | |