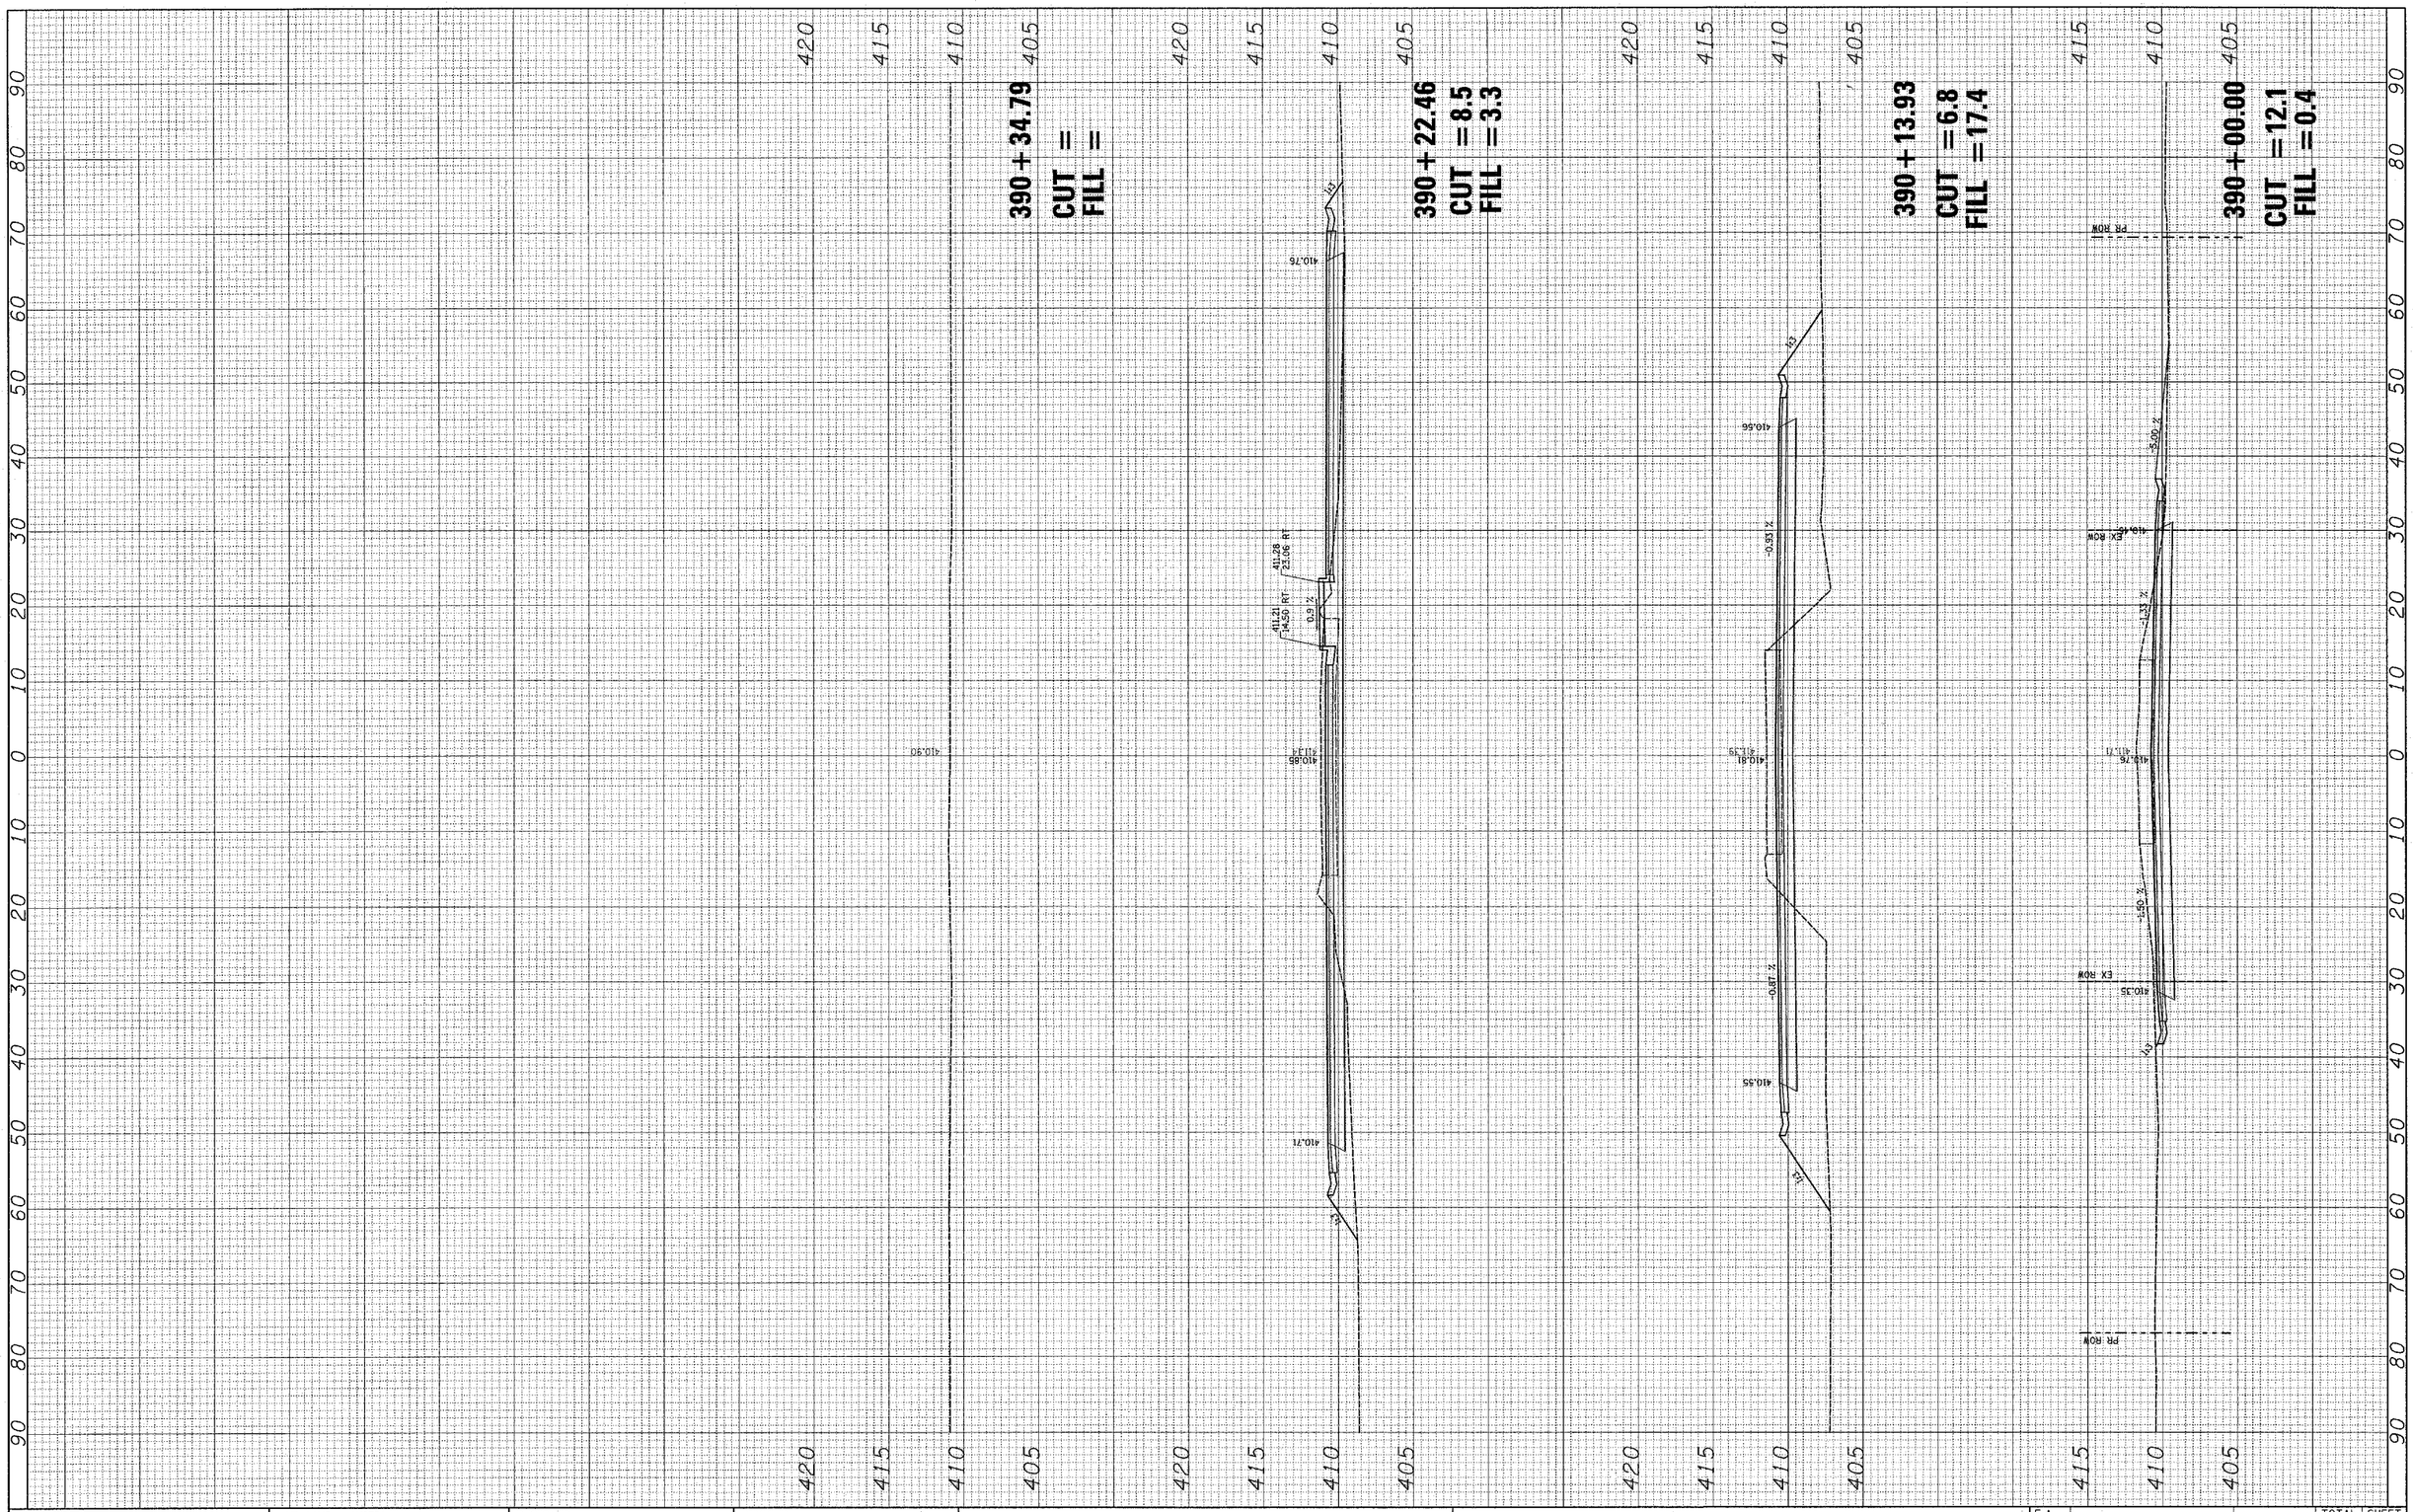

FILE NAME = $FILEL$	USER NAME = $USER$	DESIGNED - ___	REVISED - ___
		DRAWN - ___	REVISED - ___
	PLOT SCALE = $SCALE$	CHECKED - ___	REVISED - ___
	PLOT DATE = $DATE$	DATE - _____	REVISED - ___

STATE OF ILLINOIS
DEPARTMENT OF TRANSPORTATION

CROSS SECTIONS

SCALE: _____ | SHEET NO. __ OF ___ SHEETS | STA. 390+00.00 TO STA. 390+34.79

F.A. RTE.	SECTION	COUNTY	TOTAL SHEETS	SHEET NO.
833	06-00080-00-BS	WASHINGTON	94	94
		CONTRACT NO. _____		

FED. ROAD DIST. NO. _ | ILLINOIS | FED. AID PROJECT

FINAL SURVEY	SURVEYED	BY	DATE
	PLOTTED		
	TEMPLATE		
NOTE BOOK	AREAS		
NO.	AREAS CHECKED		

ORIGINAL SURVEY	SURVEYED	BY	DATE
	PLOTTED		
	TEMPLATE		
NOTE BOOK	AREAS		
NO.	AREAS CHECKED		