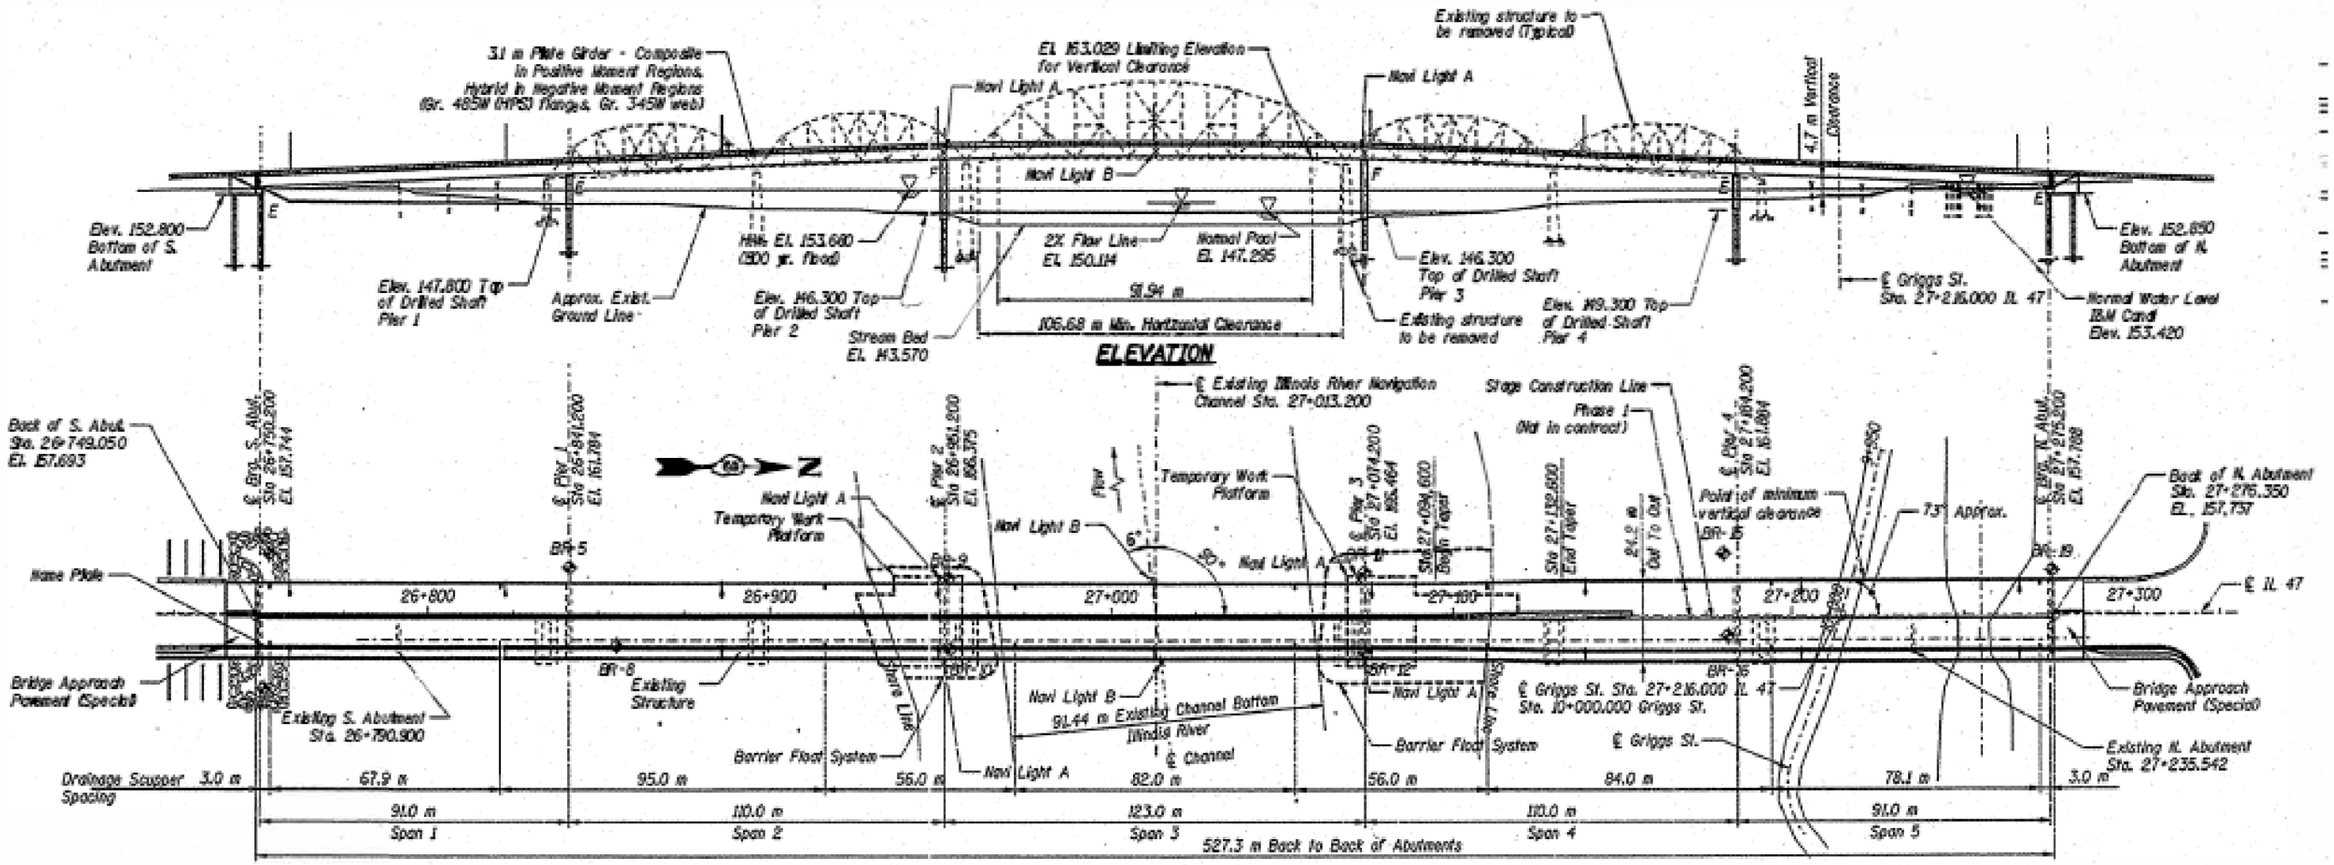

FOR INFORMATION ONLY

MODEL: Default
FILE NAME: pw:\\planroom.dot.illinois.gov:PWIDOT\Documents\IDOT Offices\District 3\Projects\10366K10\CADData\66K10-details.dgn

USER NAME = MARINIEJ	DESIGNED - ECP	REVISED -	
	DRAWN - ECP	REVISED -	
PLOT SCALE = 3.9370 ' / mm	CHECKED - RW	REVISED -	
PLOT DATE = 4/25/2019	DATE - 1/29/19	REVISED -	

STATE OF ILLINOIS
DEPARTMENT OF TRANSPORTATION

EXISTING STRUCTURE DETAILS - LOCATION 1
SN 032-0099

SCALE: _____ SHEET 1 OF 2 SHEETS STA. _____ TO STA. _____

F.A. RTE.	SECTION	COUNTY	TOTAL SHEETS	SHEET NO.
VAR.	D3 BRIDGE WASHING 2019-1	GRUNDY/LASALLE	30	10
		CONTRACT NO. 66K10		
	ILLINOIS	FED. AID PROJECT		