FINAL SURVEY	SURVEYED	BY	DATE
	PLOTTED		
NOTE BOOK	TEMPLATE		
	AREAS		
NO.	AREAS CHECKED		

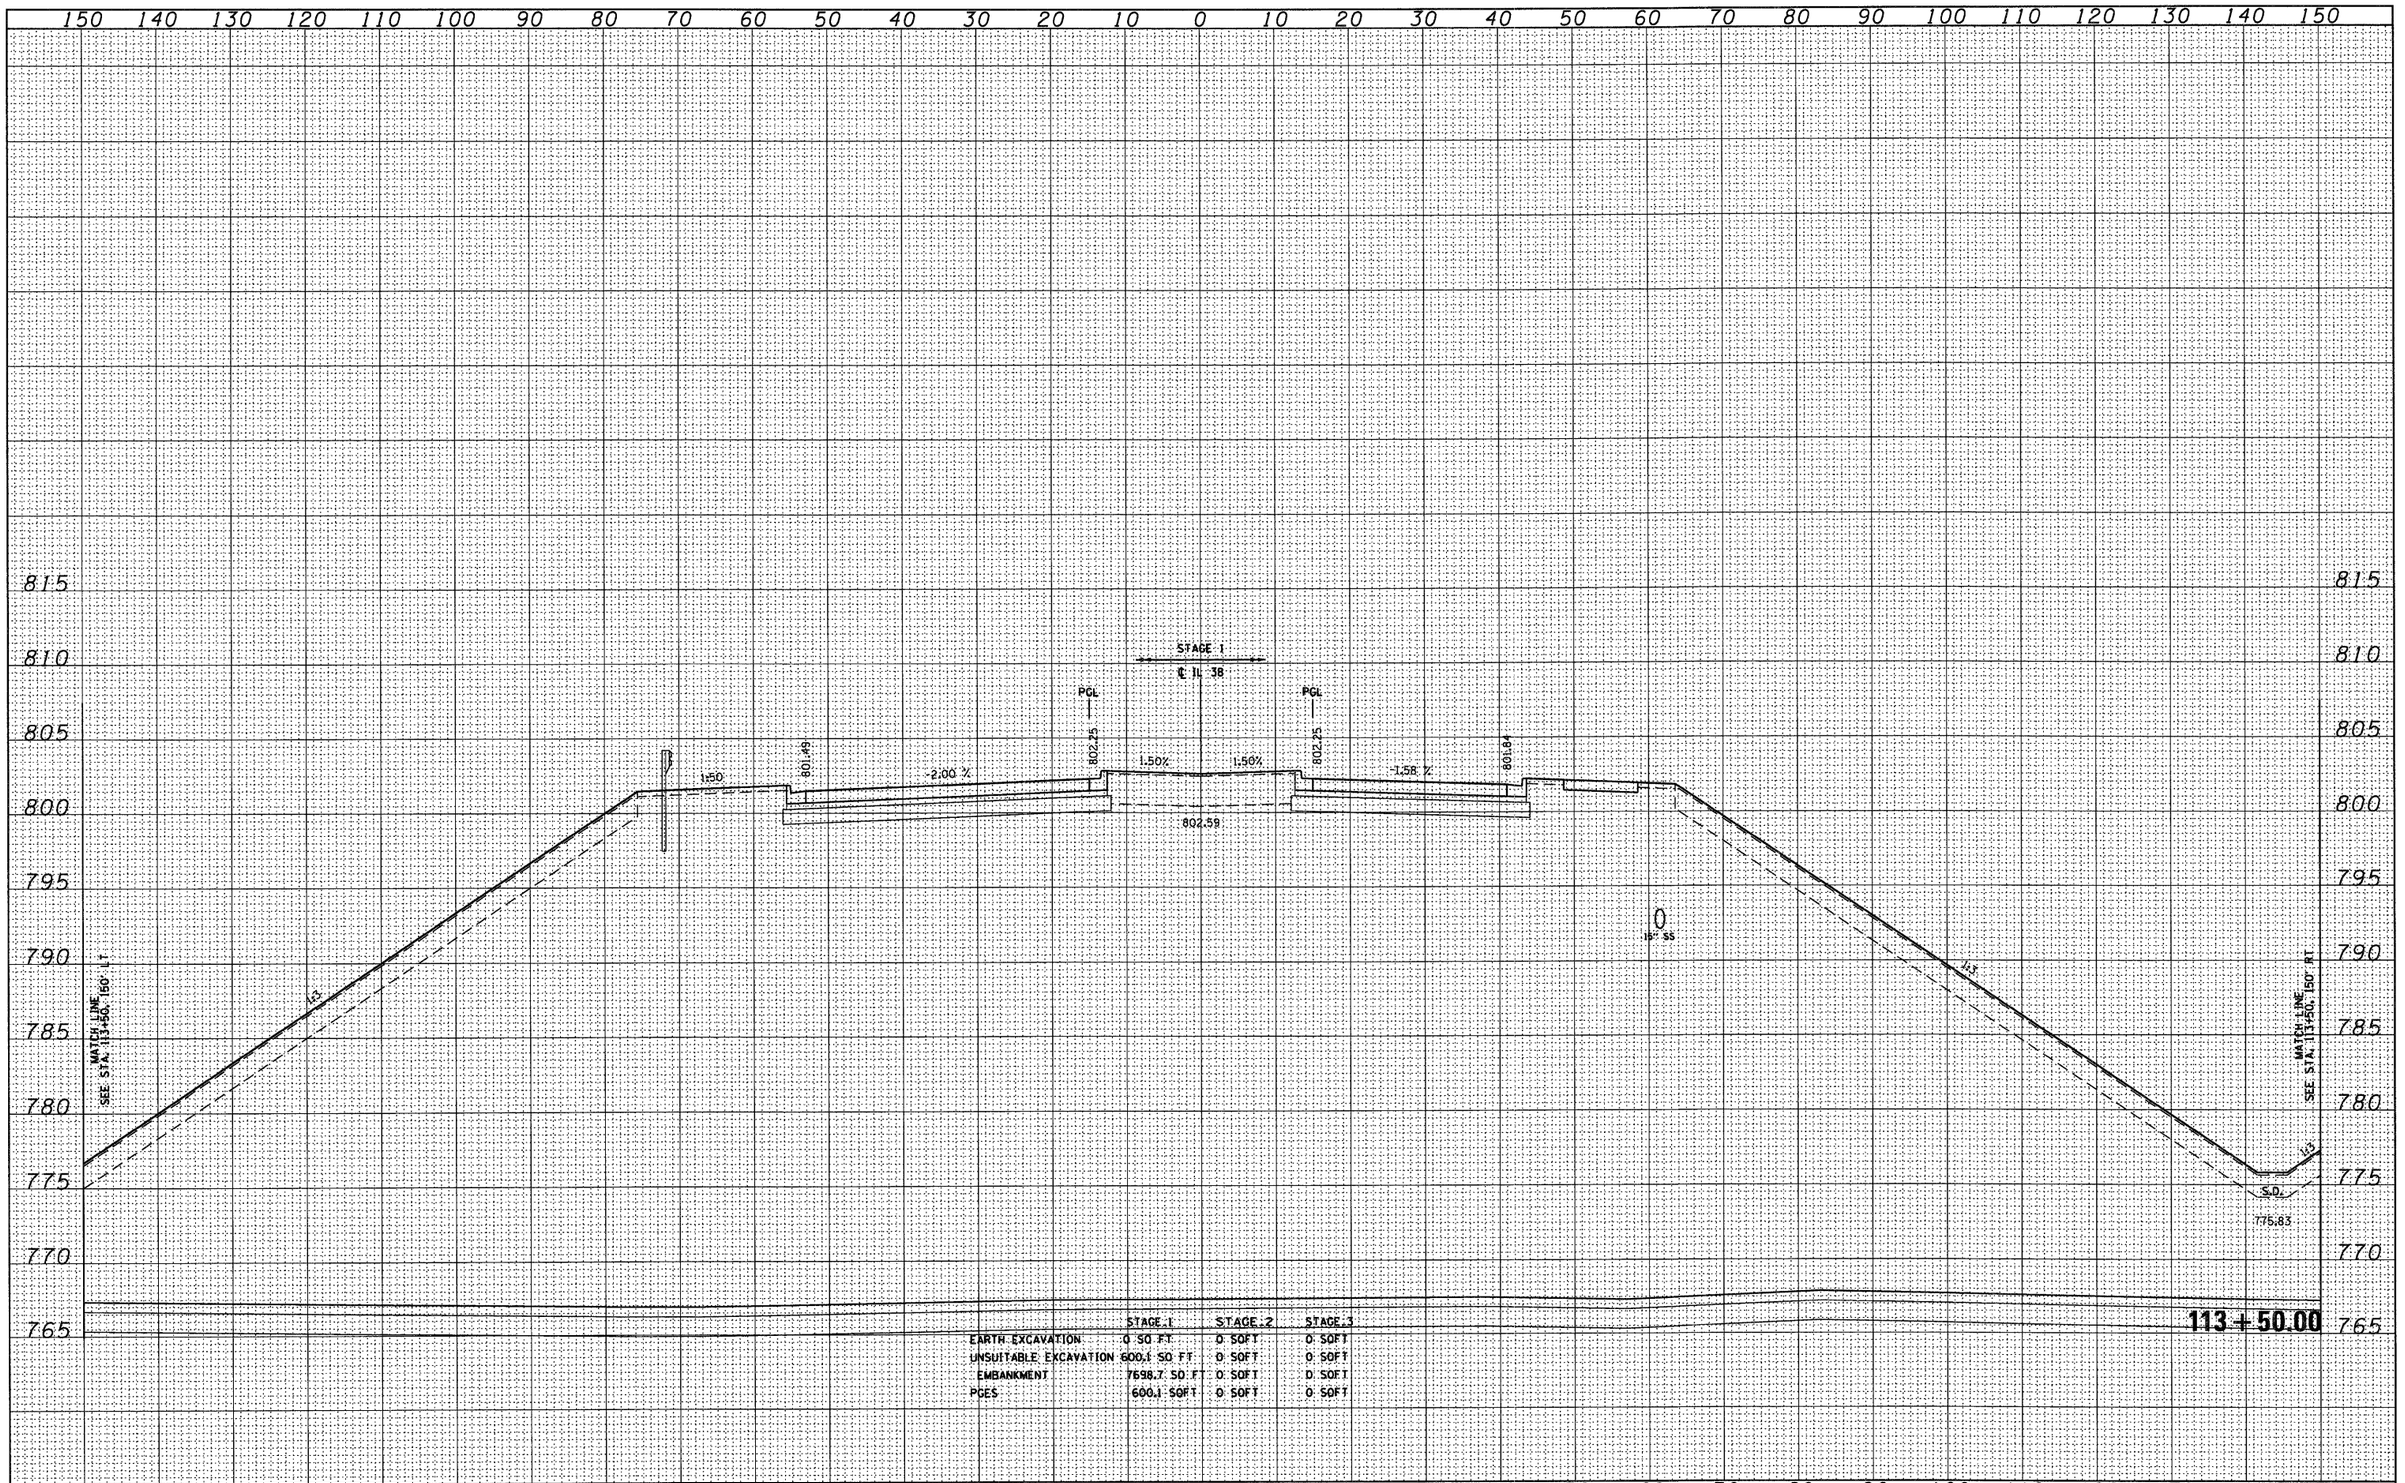

	STAGE 1	STAGE 2	STAGE 3
EARTH EXCAVATION	0 SQ FT	0 SQFT	0 SQFT
UNSUITABLE EXCAVATION	600.1 SQ FT	0 SQFT	0 SQFT
EMBANKMENT	7698.7 SQ FT	0 SQFT	0 SQFT
PCES	600.1 SQFT	0 SQFT	0 SQFT

113 + 50.00

ORIGINAL SURVEY	SURVEYED	BY	DATE
	PLOTTED		
NOTE BOOK	TEMPLATE		
	AREAS		
NO.	AREAS CHECKED		

FILE NAME = D160122-SHT-XSSHT01.dgn	USER NAME = YKim	DESIGNED - MJT	REVISED -
		DRAWN - MJT	REVISED -
	PLOT SCALE = 1:10	CHECKED - EJG	REVISED -
	PLOT DATE = 10/14/2011	DATE -	REVISED -

STATE OF ILLINOIS
DEPARTMENT OF TRANSPORTATION

IL ROUTE 38 CROSS SECTIONS

SCALE: 1"=10'H; 1"=5'V | SHEET NO. 56 OF 152 SHEETS | STA. 113+50.00 | TO STA. 113+50.00

F.A. RTE.	SECTION	COUNTY	TOTAL SHEETS	SHEET NO.
			421	299
	XS-38-56	CONTRACT NO.		
	ILLINOIS	FED. AID PROJECT		