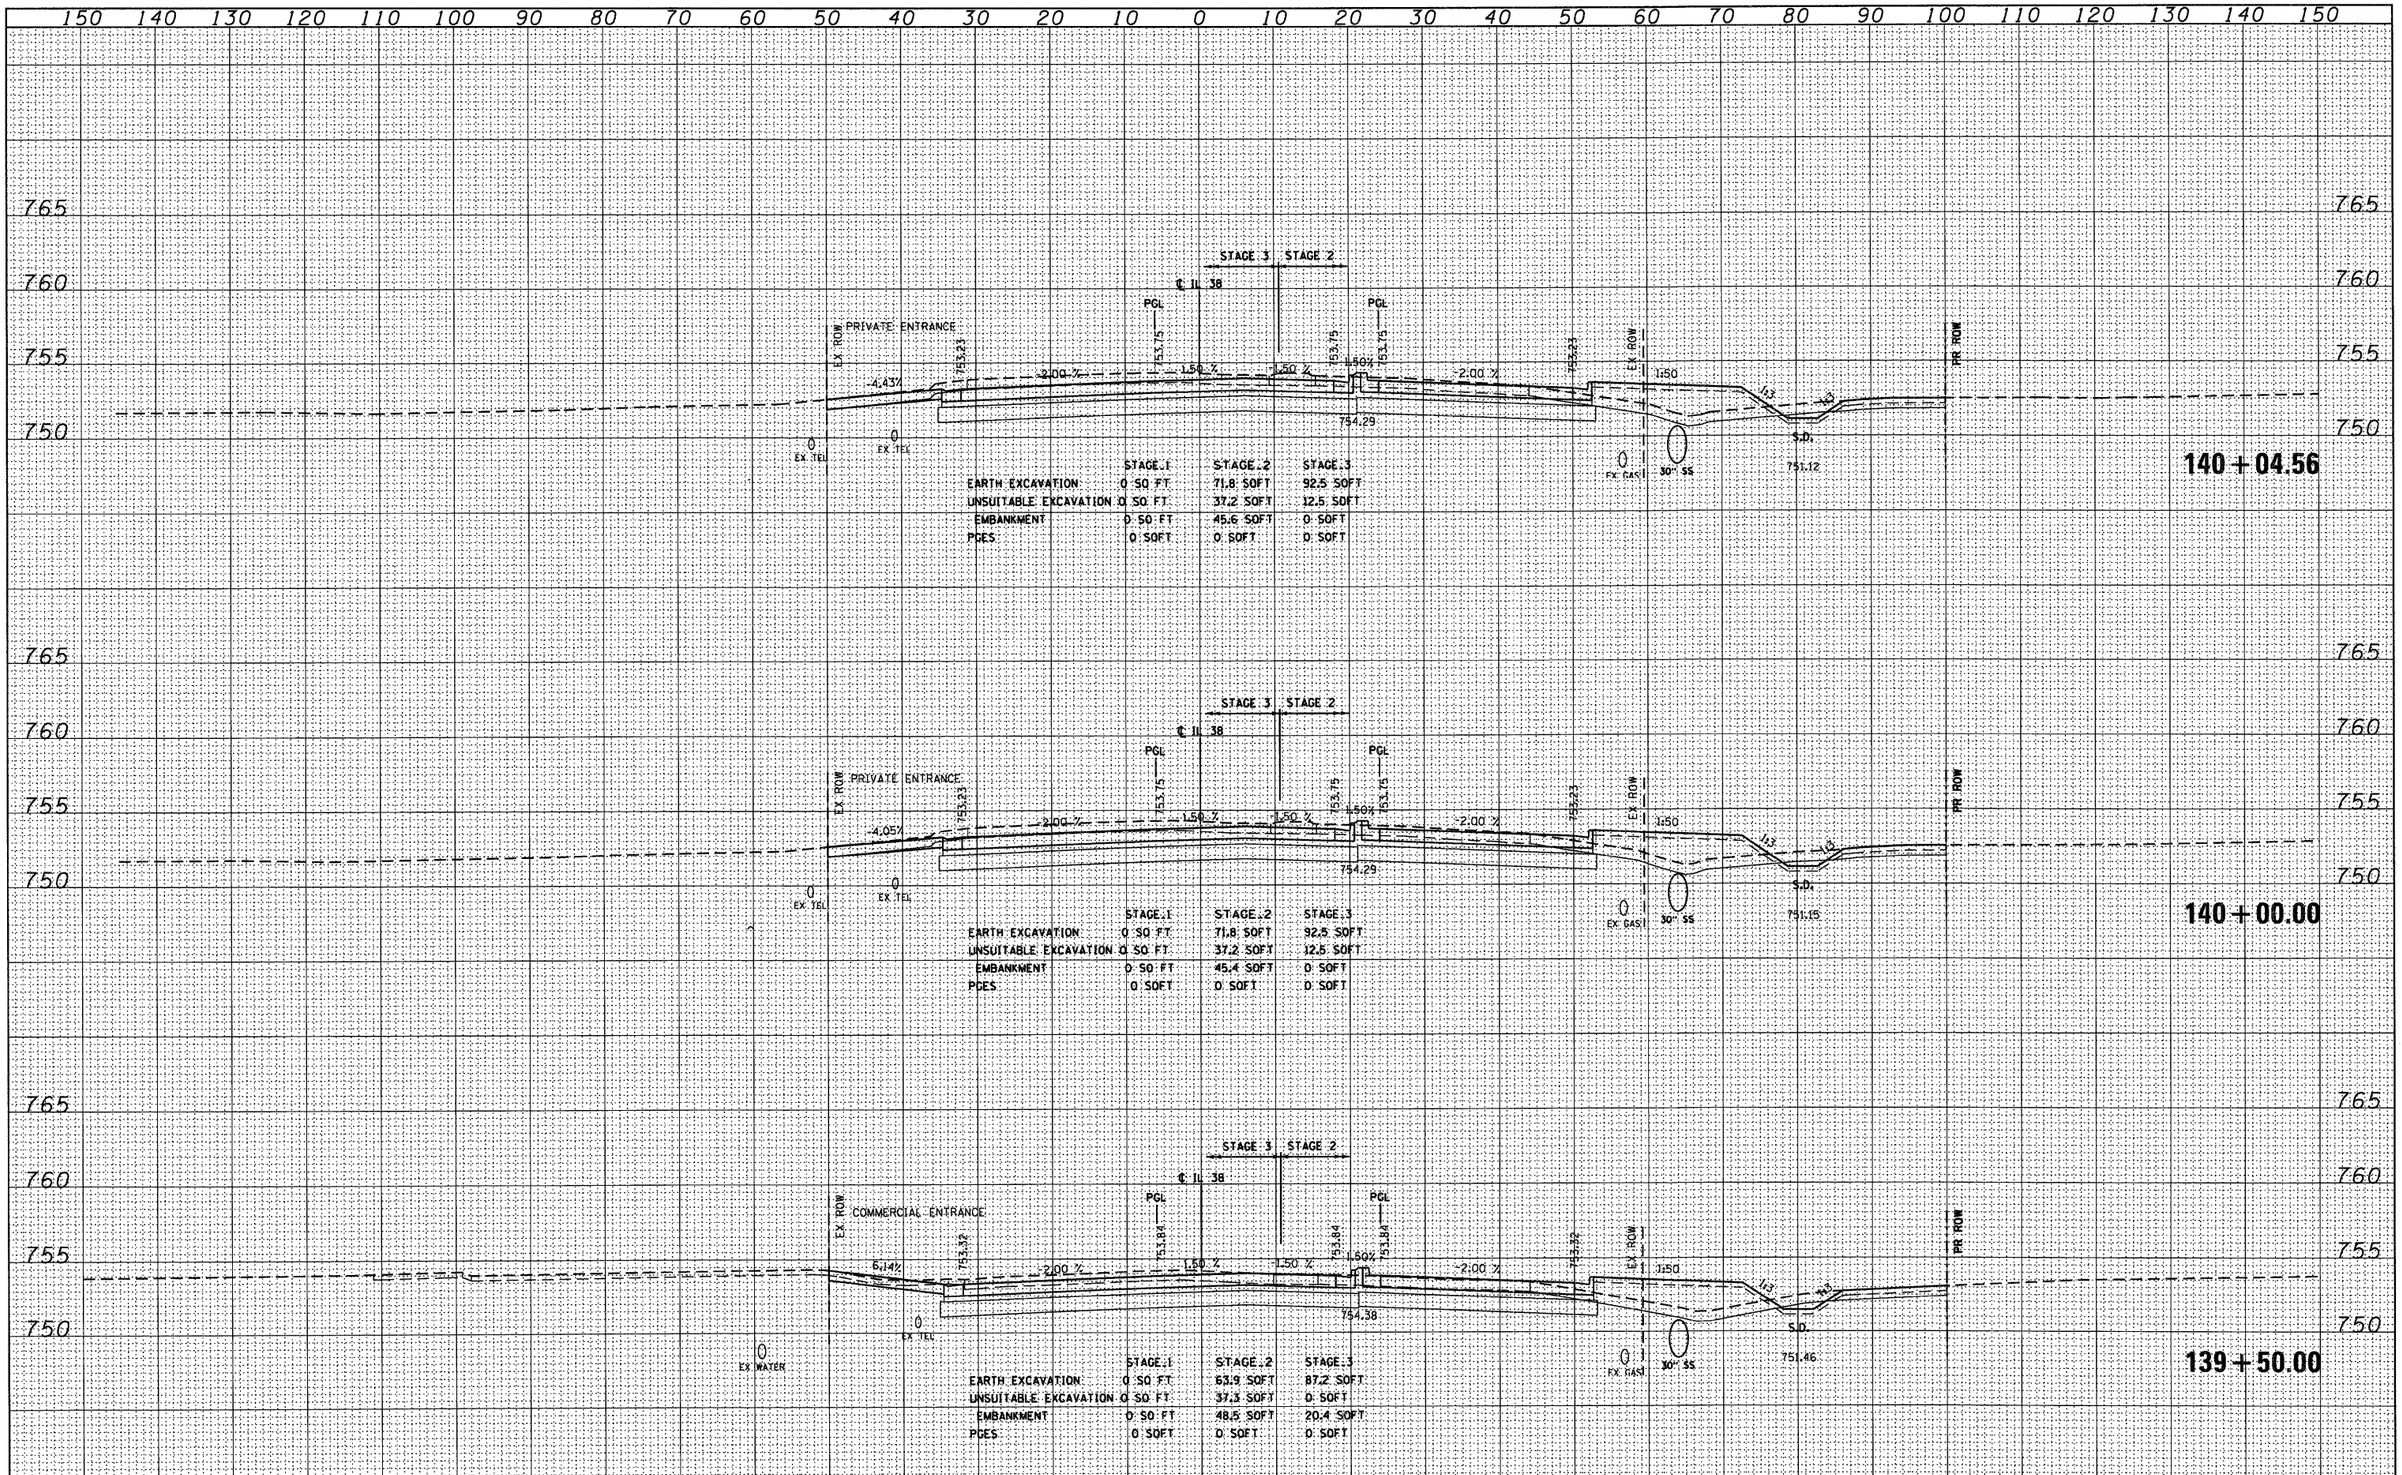

FINAL SURVEY		BY	DATE
	SURVEYED		
	PLOTTED		
	TEMPLATE		
NOTE BOOK	AREAS		
NO.	AREAS CHECKED		

ORIGINAL SURVEY		BY	DATE
	SURVEYED		
	PLOTTED		
	TEMPLATE		
NOTE BOOK	AREAS		
NO.	AREAS CHECKED		

FILE NAME = D160122-SHT-XSSHT01.dgn	USER NAME = YKim	DESIGNED - MJT	REVISED -
		DRAWN - MJT	REVISED -
	PLOT SCALE = 1:10	CHECKED - EJG	REVISED -
	PLOT DATE = 10/14/2011	DATE -	REVISED -

STATE OF ILLINOIS
DEPARTMENT OF TRANSPORTATION

IL ROUTE 38 CROSS SECTIONS

SCALE: 1"=10'H; 1"=5'V | SHEET NO. 87 OF 152 SHEETS | STA. 139+50.00 TO STA. 140+04.56

F.A. RTE.	SECTION	COUNTY	TOTAL SHEETS	SHEET NO.
			421	330
	XS-38-87	CONTRACT NO.		
		ILLINOIS FED. AID PROJECT		