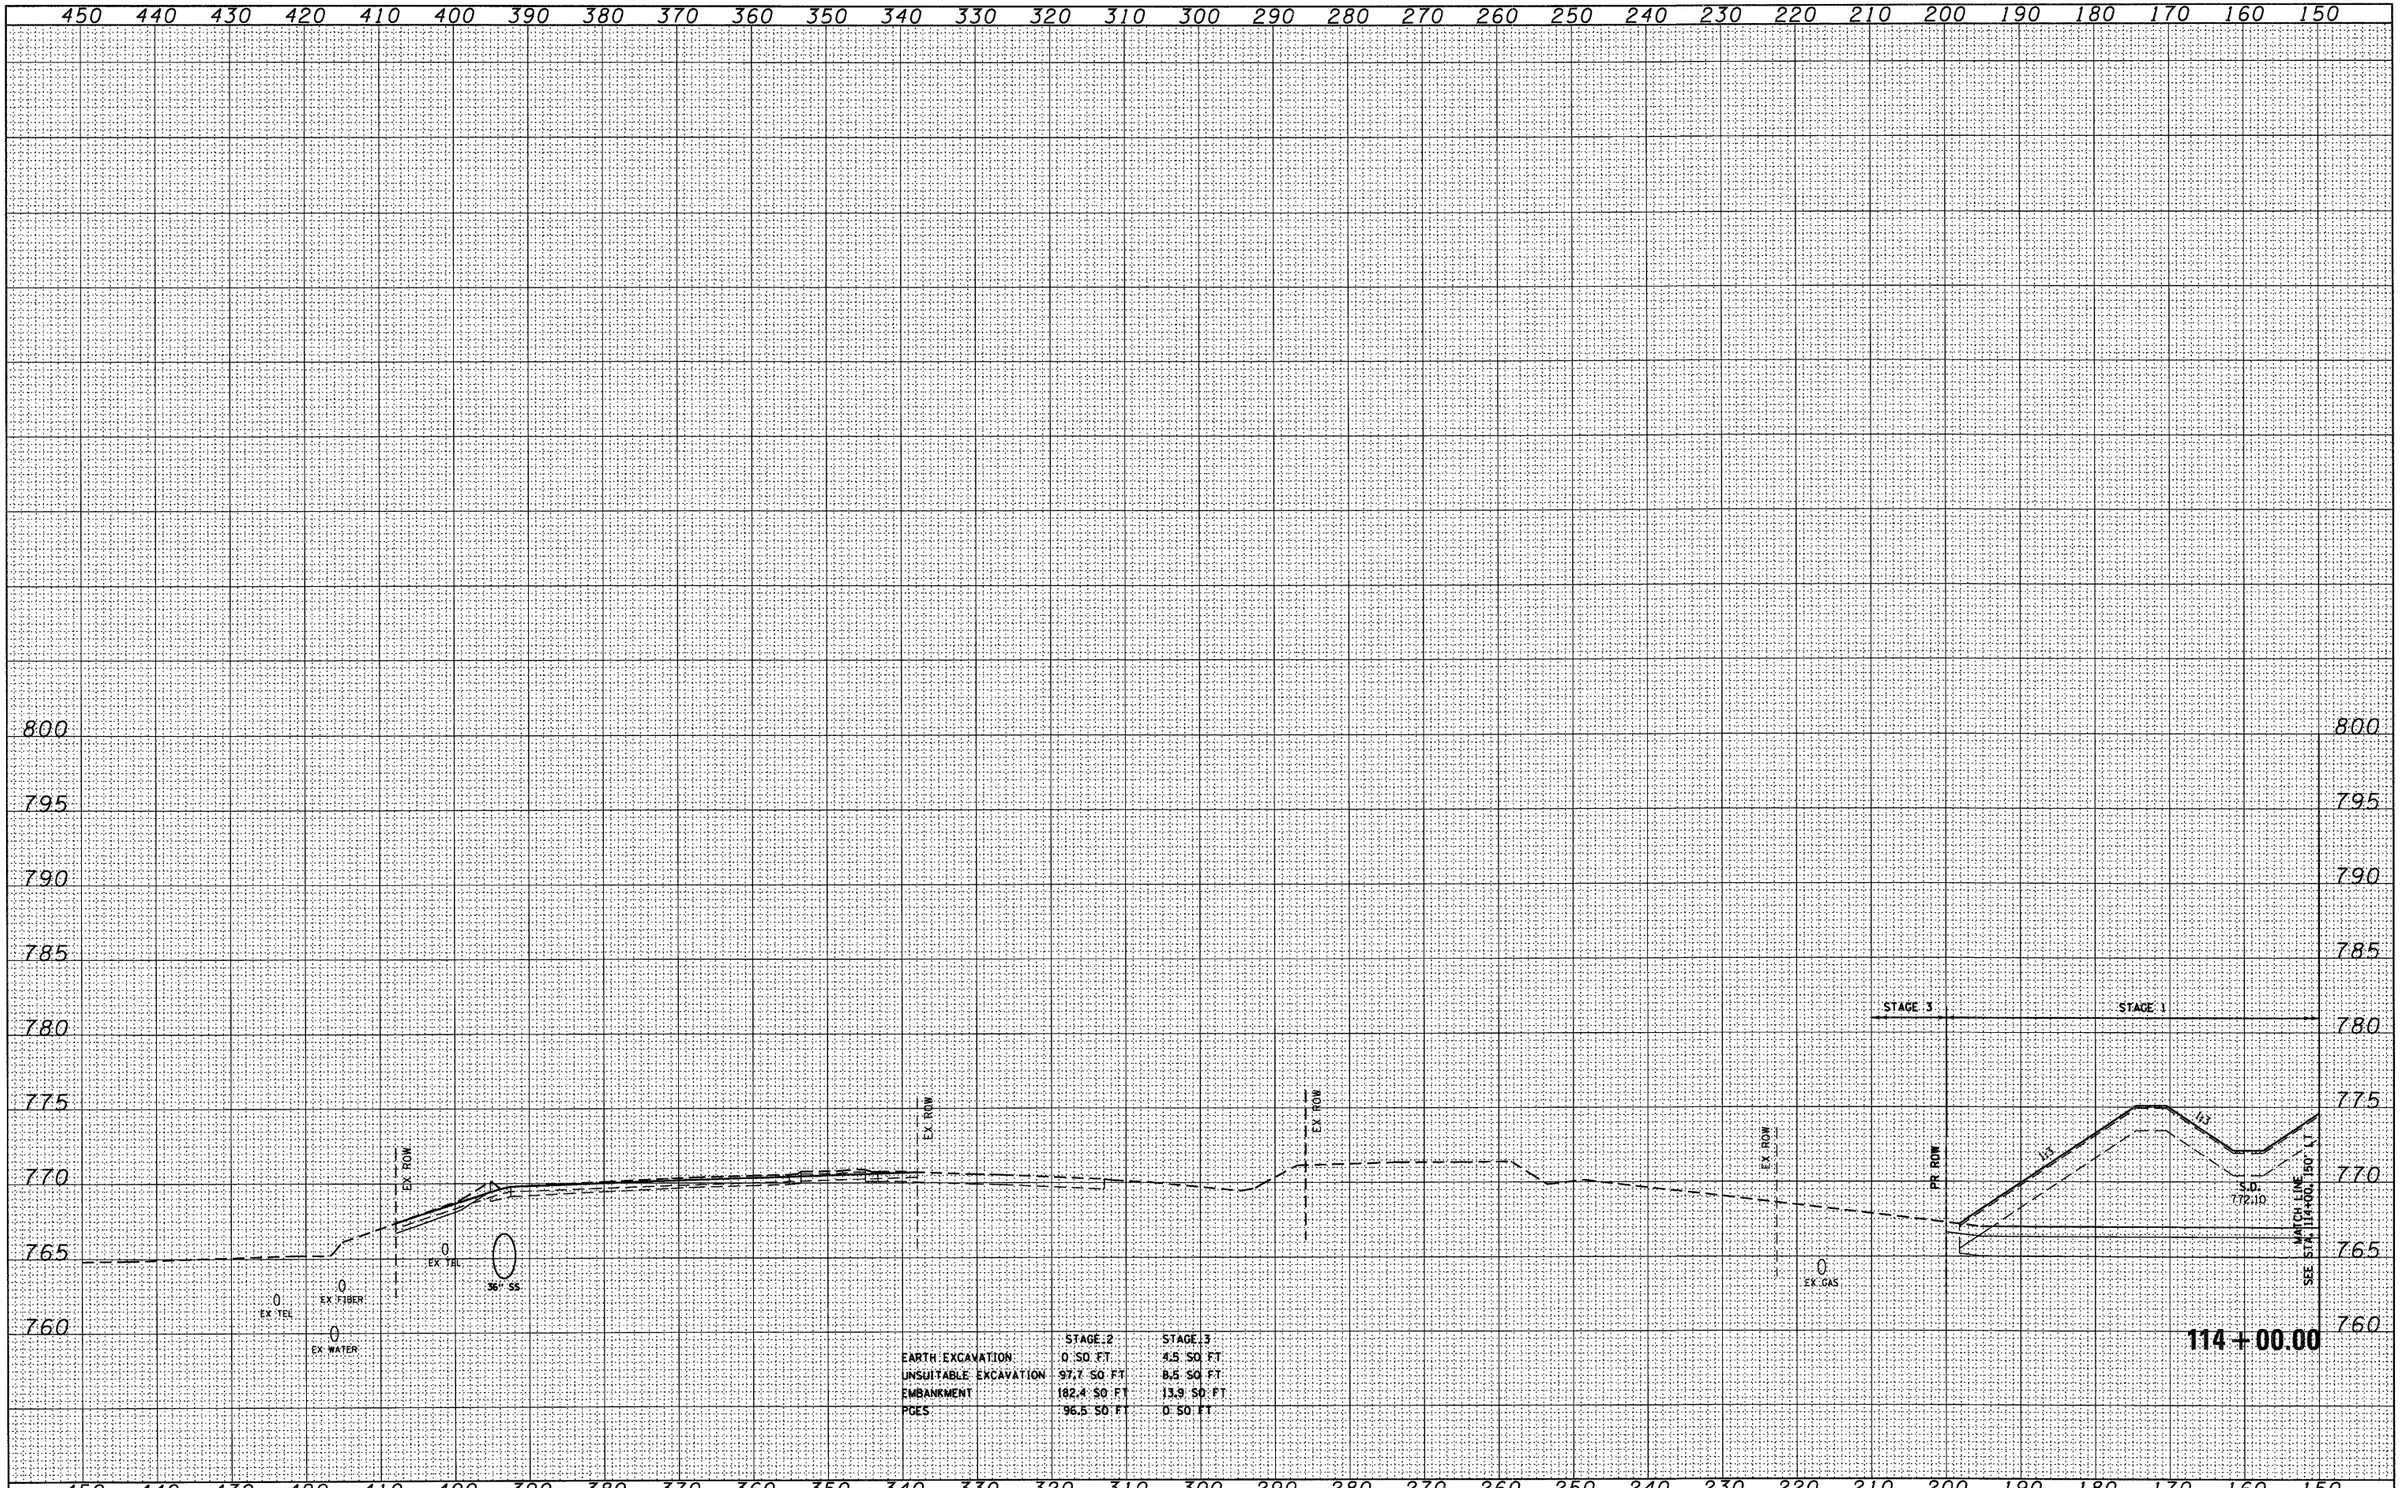

	STAGE 2	STAGE 3
EARTH EXCAVATION	0 SQ FT	4.5 SQ FT
UNSUITABLE EXCAVATION	97.7 SQ FT	8.5 SQ FT
EMBANKMENT	182.4 SQ FT	13.9 SQ FT
PGES	96.5 SQ FT	0 SQ FT

FINAL SURVEY	BY	DATE
SURVEYED		
PLOTTED		
TEMPLATE		
AREAS		
AREAS CHECKED		
NOTE BOOK NO.		

ORIGINAL SURVEY	BY	DATE
SURVEYED		
PLOTTED		
TEMPLATE		
AREAS		
AREAS CHECKED		
NOTE BOOK NO.		

FILE NAME = D160122-SHT-XSSHT02.dgn

USER NAME = YKim
PLOT SCALE = 1:10
PLOT DATE = 10/14/2011

DESIGNED - MJT
DRAWN - MJT
CHECKED - EJG
DATE -

REVISED -
REVISED -
REVISED -
REVISED -

STATE OF ILLINOIS
DEPARTMENT OF TRANSPORTATION

IL ROUTE 38 CROSS SECTIONS

SCALE: 1"=10' H 1"=5' V | SHEET NO. 120 OF 152 SHEETS | STA. 114+00.00 TO STA. 114+00.00

F.A. RTE.	SECTION	COUNTY	TOTAL SHEETS	SHEET NO.
			421	363
	XS-38-120	CONTRACT NO.		
		ILLINOIS FED. AID PROJECT		