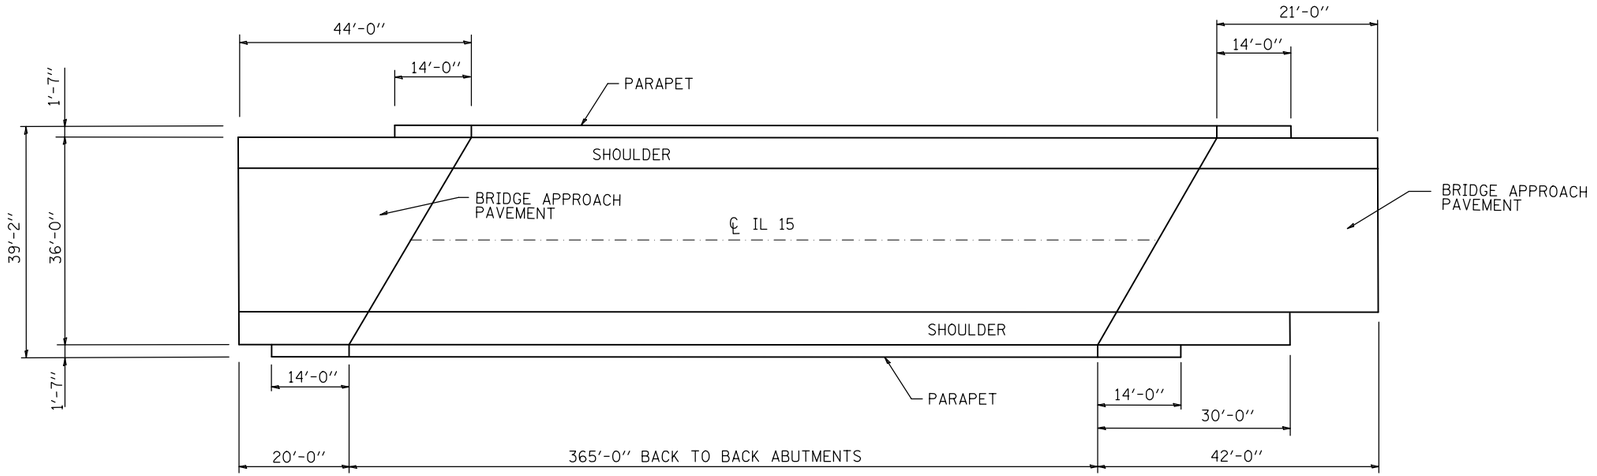

PLAN VIEW

TYPICAL SECTION

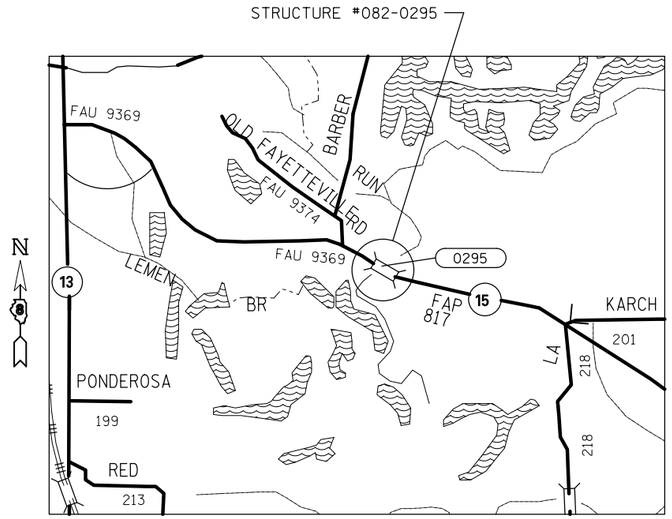

LOCATION MAP

TOTAL BILL OF MATERIALS

ITEM	UNIT	TOTAL
CONCRETE SEALER	SQ FT	18,242

FILE NAME = c:\pw_work\pwidot\burnsideem\d0288219\d376f48-sht-plan1.dgn	USER NAME = Burnsideem	DESIGNED -	REVISED -
		DRAWN -	REVISED -
	PLOT SCALE = 100.0000 ' / in.	CHECKED -	REVISED -
	PLOT DATE = 3/23/2012	DATE -	REVISED -

STATE OF ILLINOIS
DEPARTMENT OF TRANSPORTATION

BRIDGE #082-0295 CARRYING IL 15 OVER SILVER CREEK
PLAN AND SECTION VIEWS

SCALE: | SHEET NO. OF SHEETS | STA. | TO STA.

F.A. RTE.	SECTION	COUNTY	TOTAL SHEETS	SHEET NO.
VAR	VARIOUS	ST. CLAIR	76	66
		CONTRACT NO. 76F48		
FED. ROAD DIST. NO.	ILLINOIS	FED. AID PROJECT		