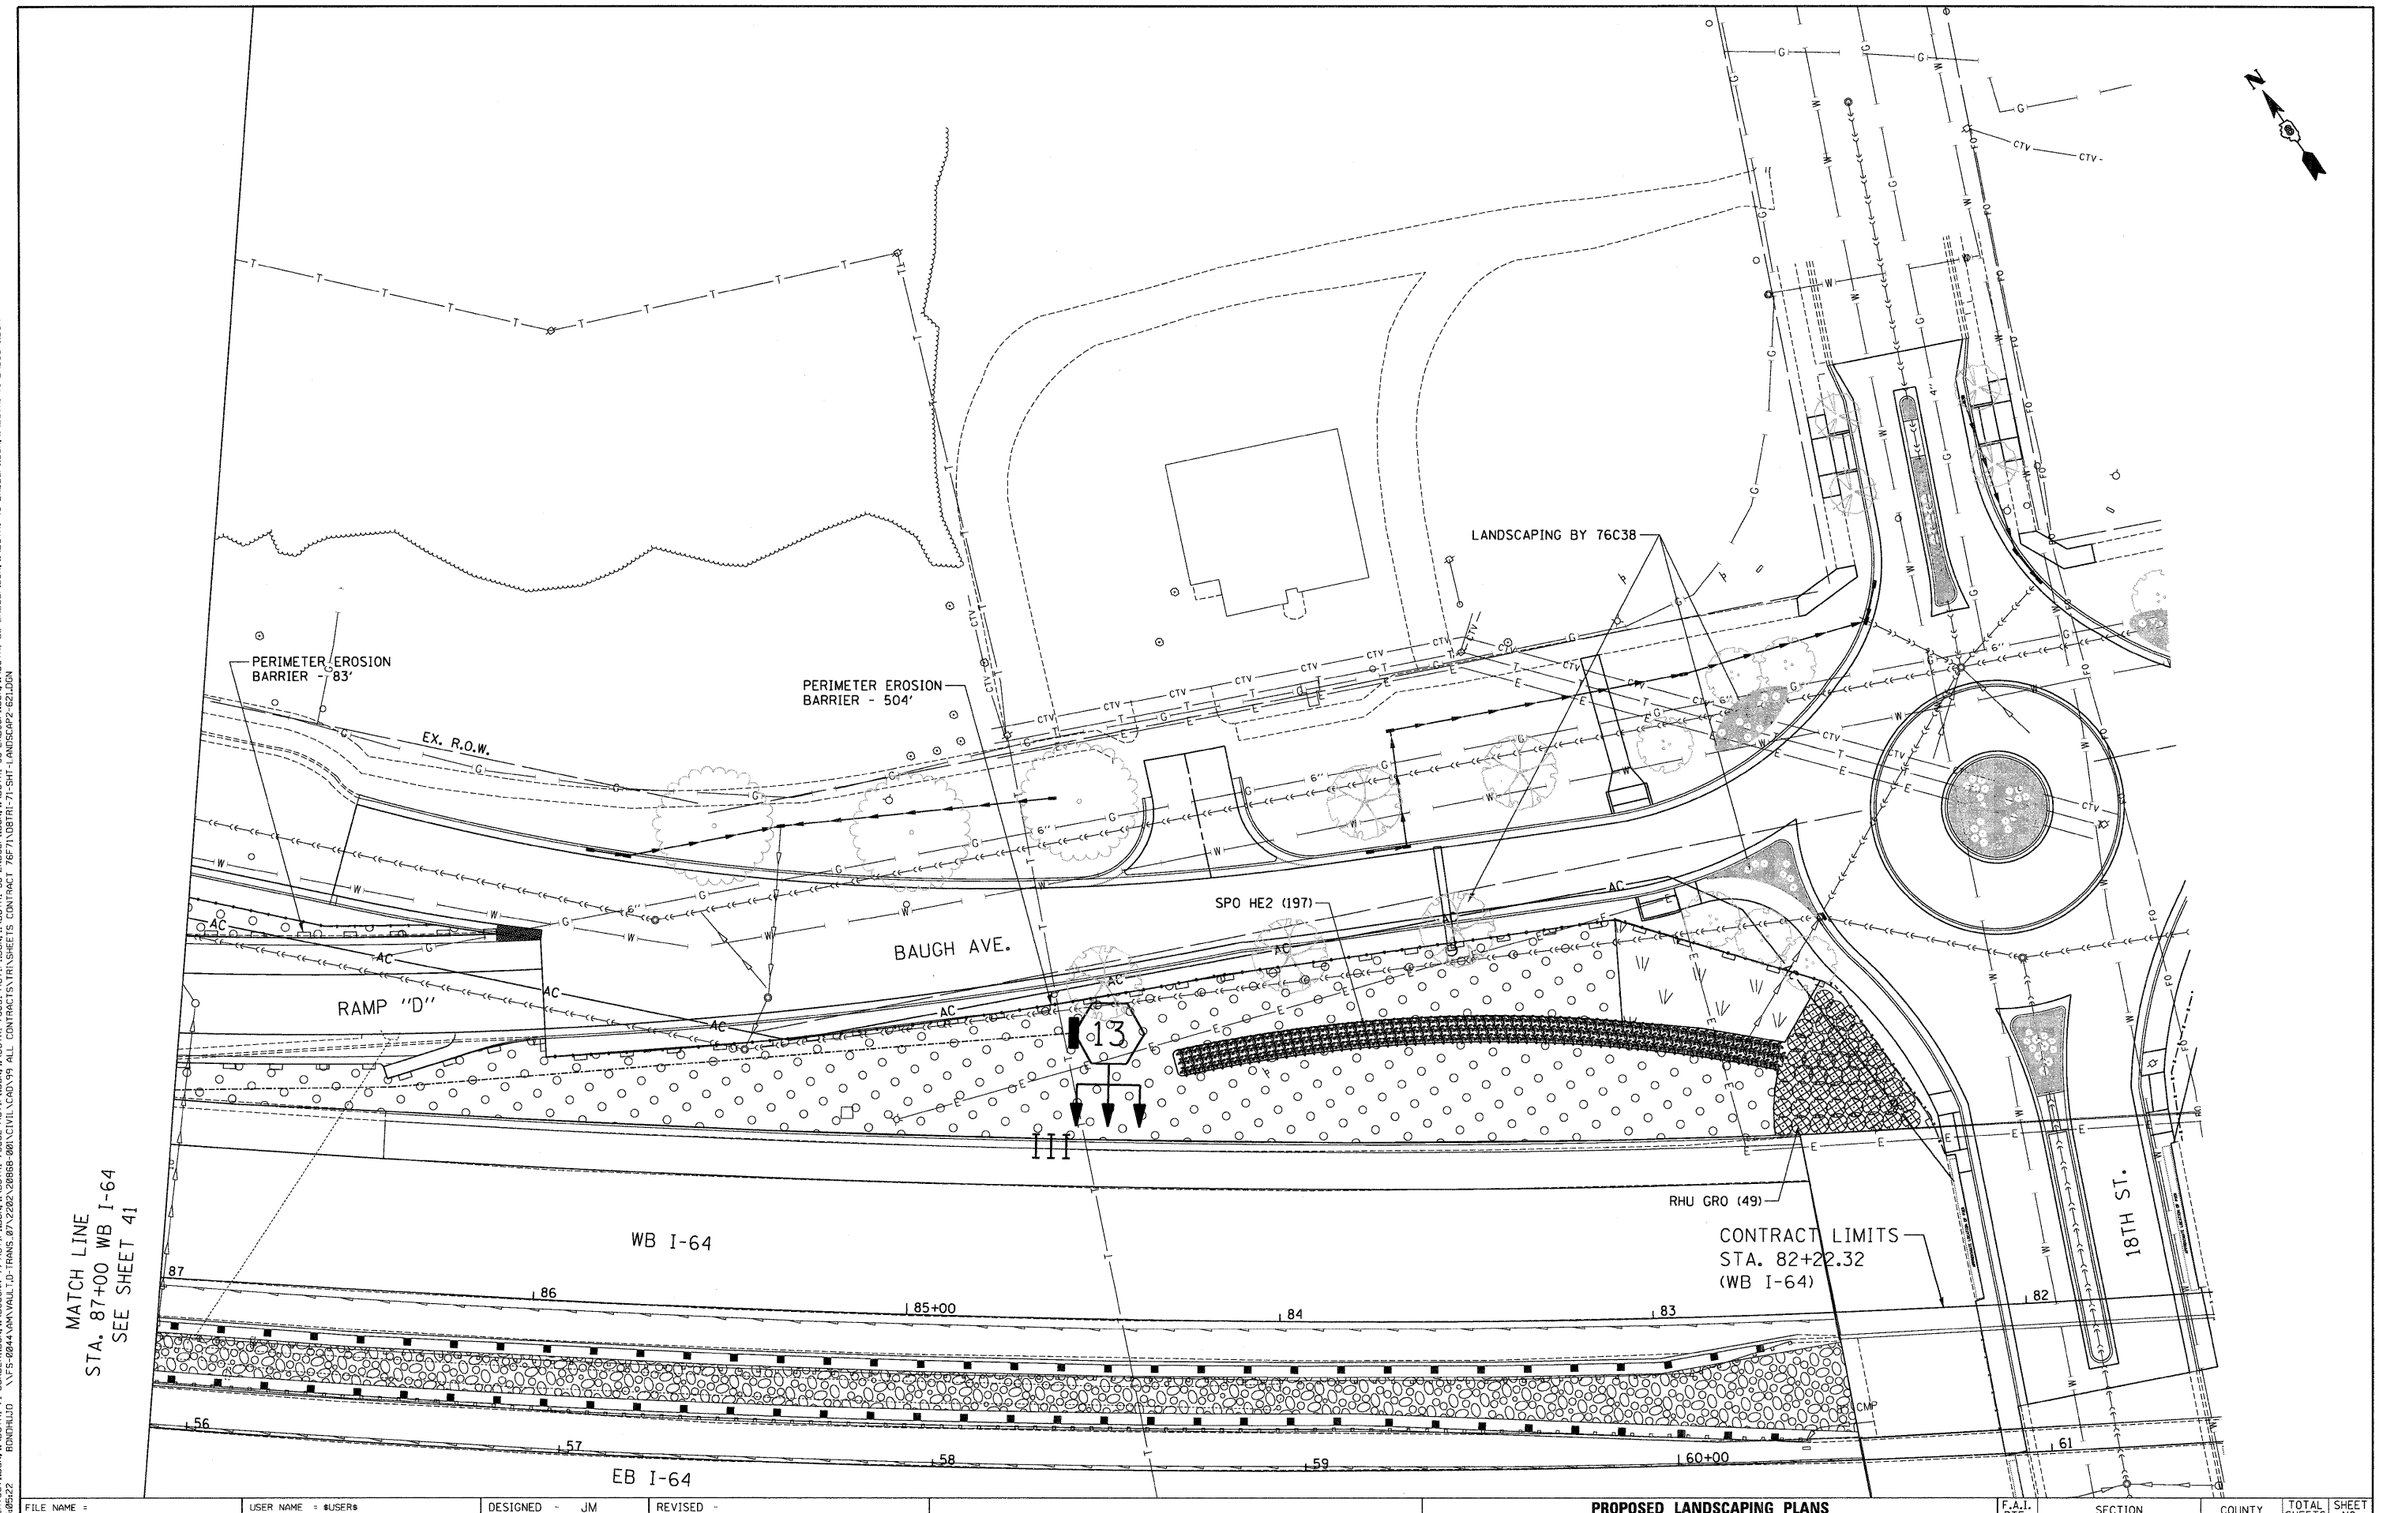

FILE NAME = $FILE$	USER NAME = $USER$	DESIGNED - JM	REVISED -	STATE OF ILLINOIS DEPARTMENT OF TRANSPORTATION	PROPOSED LANDSCAPING PLANS WESTBOUND I-64 6
TENG & ASSOCIATES, INC. ENGINEERS/ARCHITECTS/PLANNERS CHICAGO, ILLINOIS		DRAWN - MDN	REVISED -		
	PLOT SCALE = $SCALE$	CHECKED - JB	REVISED -		SCALE: 1"=20' | SHEET NO. 21 OF 21 SHEETS | STA. | TO STA.
	PLOT DATE = $DATE$	DATE - 03/23/12	REVISED -		

F.A.I. RTE.	SECTION	COUNTY	TOTAL SHEETS	SHEET NO.
64	82-1-R(A)LS	ST. CLAIR	89	42
		CONTRACT NO. 76F71		
FED. ROAD DIST. NO.	ILLINOIS FED. AID PROJECT			

\\DBTRI-71-LAYOUT1.DGN, ..\DBTRI-71-BORDER.DGN, ..\DBCONN-99-MOTIF1.DGN, ..\DBTRI-76C52-MOTIF1.DGN, ..\DBTRI-76C51-MOTIF1.DGN, ..\DBTRI-36-LNDSCP1.DGN, ..\DBTRI-36-LNDSCP2.DGN, ..\DBTRI-48-LNDSCP1.DGN, ..\DBTRI-71-LNDSCP1.DGN
3-21-2012, 15:05:22 RDMENARD \\FS-0044\VAH\VAULT\J-TRANS_87\2202\28888-001\CIVIL\CAD\99 ALL CONTRACTS\TRN\SHEETS CONTRACT 76F71\DBTRI-71-SHT-LANDSCAP2-82.DGN