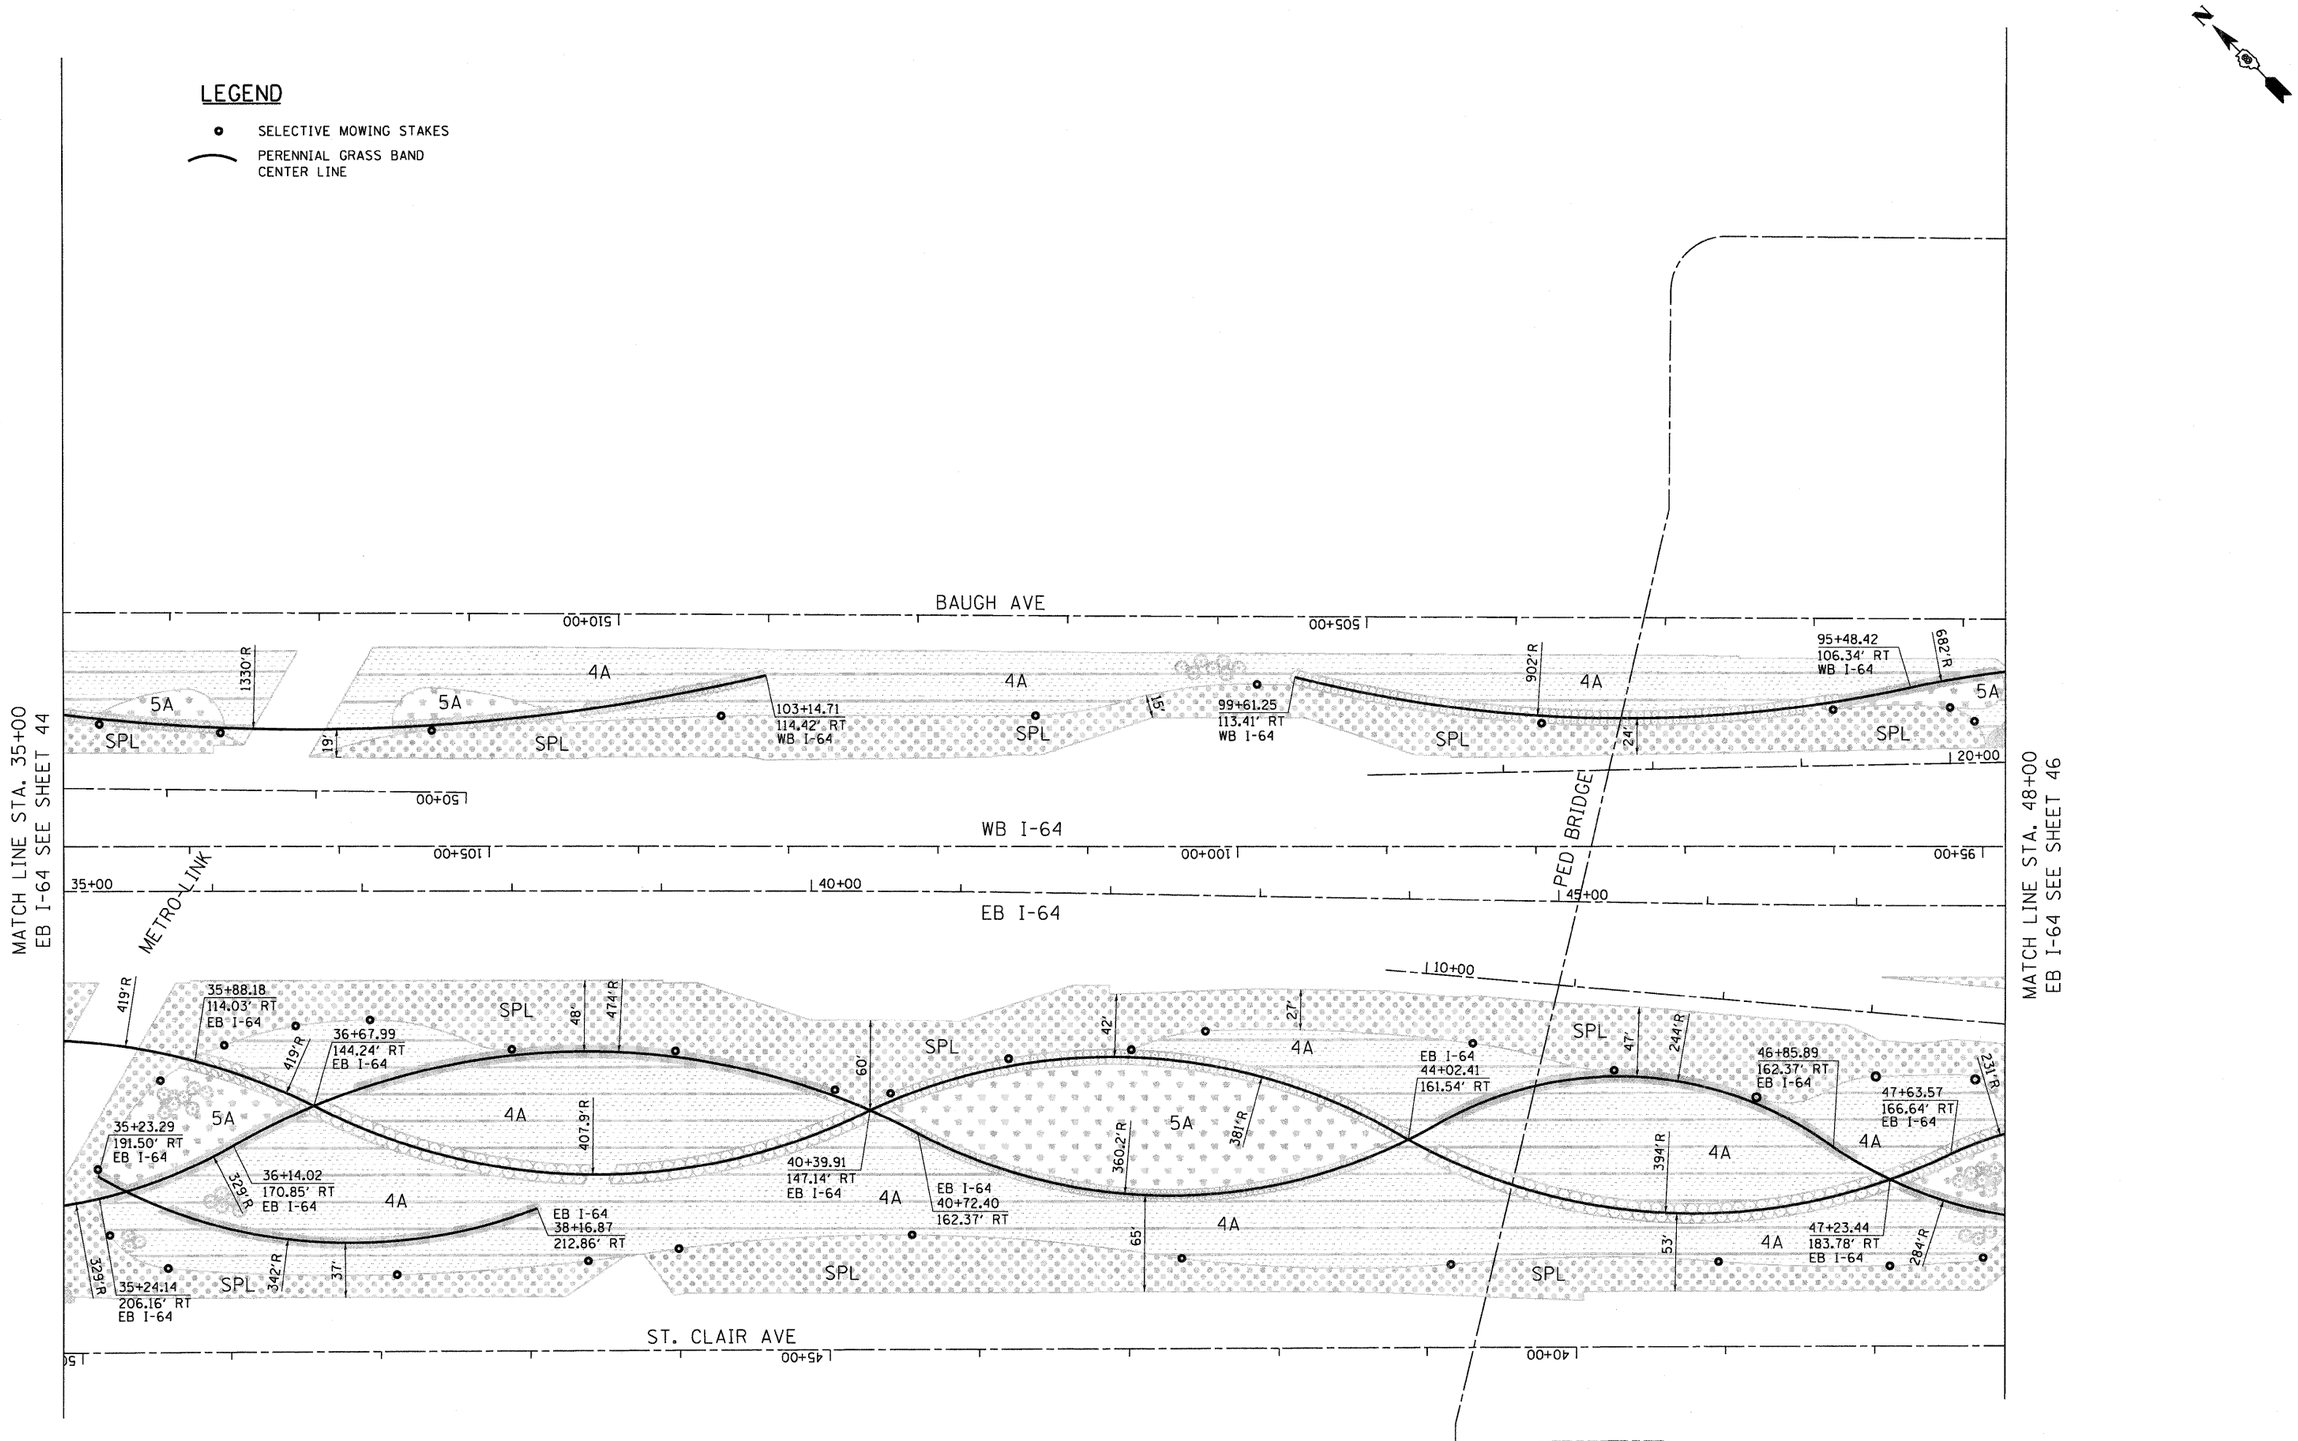

FILE NAME = $FILEL$	USER NAME = $USER$	DESIGNED - MC	REVISED -	STATE OF ILLINOIS DEPARTMENT OF TRANSPORTATION	PERENNIAL GRASS BAND LAYOUT & SELECTIVE MOWING STAKES STA. 35+00 TO STA. 48+00	F.A.I. RTE. 64	SECTION 82-1-R(A)LS	COUNTY ST. CLAIR	TOTAL SHEETS 89	SHEET NO. 45
TENG TENG & ASSOCIATES, INC. ENGINEERS/ARCHITECTS/PLANNERS CHICAGO, ILLINOIS	PLOT SCALE = $SCALE$	DRAWN - MDN	REVISED -			CONTRACT NO. 76F71				
	PLOT DATE = $DATE$	CHECKED - JB	REVISED -		SCALE: 1"=50' SHEET NO. 3 OF 5 SHEETS STA. TO STA.	FED. ROAD DIST. NO.	ILLINOIS	FED. AID PROJECT		
		DATE - 03/23/12	REVISED -							