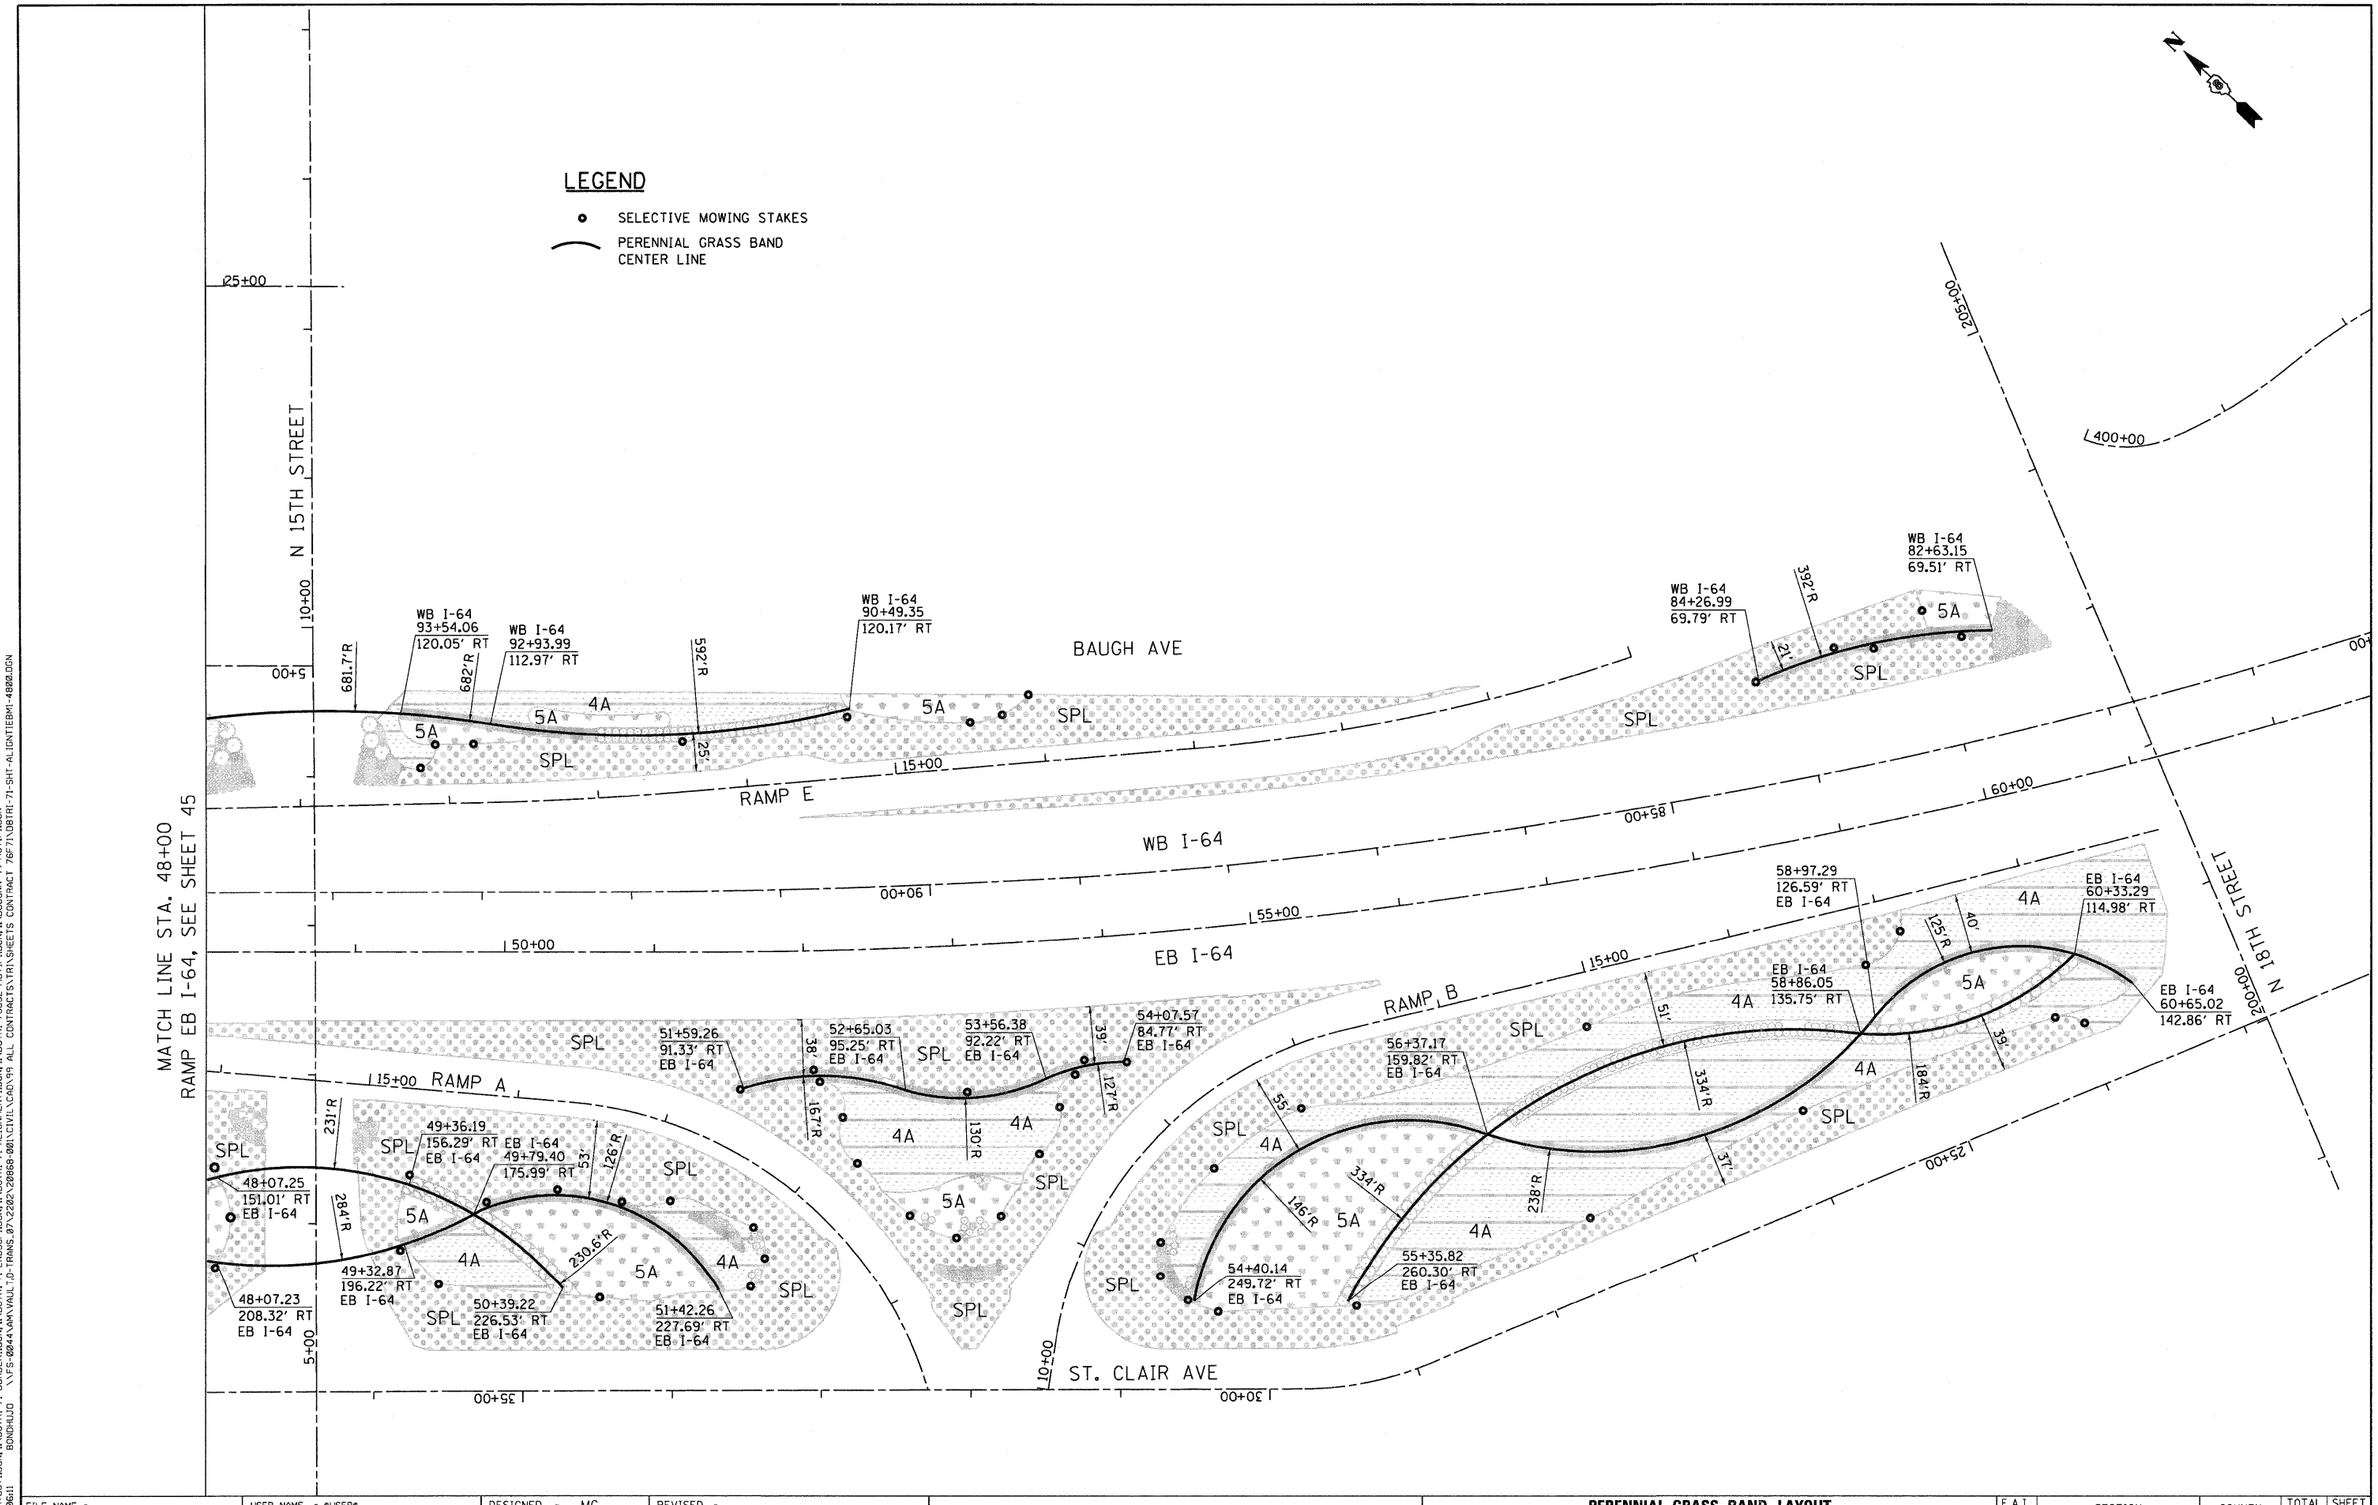

\\VFS-0044\AMVAULT\D-TRANS_07\2202\28868-001\CIVIL\CAD\99 ALL CONTRACTS\TR1\SHEETS CONTRACT 76F71\D81TRI-71-LAYOUT1.DGN, ..\D81TRI-71-BORDER1.DGN, ..\D81TRI-71-NDSCP1.DGN, ..\D81TRI-71-ALIGNMENT1.DGN, ..\D81TRI-75C52-MOTIFLOGN, ..\DBCONN-99-MOTIFLOGN
3-21-2012, 15:06:11 BONDHUJO

FILE NAME = $FILEL$	USER NAME = $USER$	DESIGNED - MC	REVISED -	**STATE OF ILLINOIS DEPARTMENT OF TRANSPORTATION**	**PERENNIAL GRASS BAND LAYOUT & SELECTIVE MOWING STAKES STA. 48+00 TO STA. 62+00**	F.A.I. RTE.	SECTION	COUNTY	TOTAL SHEETS	SHEET NO.
		DRAWN - MDN	REVISED -			64	82-1-R(A)LS	ST. CLAIR	89	46
TENG & ASSOCIATES, INC. ENGINEERS/ARCHITECTS/PLANNERS CHICAGO, ILLINOIS	PLOT SCALE = $SCALE$	CHECKED - JB	REVISED -		SCALE: 1"=50' SHEET NO. 4 OF 5 SHEETS STA. TO STA.			CONTRACT NO. 76F71		
	PLOT DATE = $DATE$	DATE - 03/23/12	REVISED -			FED. ROAD DIST. NO.	ILLINOIS	FED. AID PROJECT		