PROFESSIONAL DESIGN FIRM LICENSE #184-001084
HANSON
©Copyright Hanson Professional Services Inc. 2012

Notes:
See sheet 17 of 28 for Detail A, Section D-D and View E-E.
a6(E) through a12(E) bar spacings measured along ℄ Rdwy.

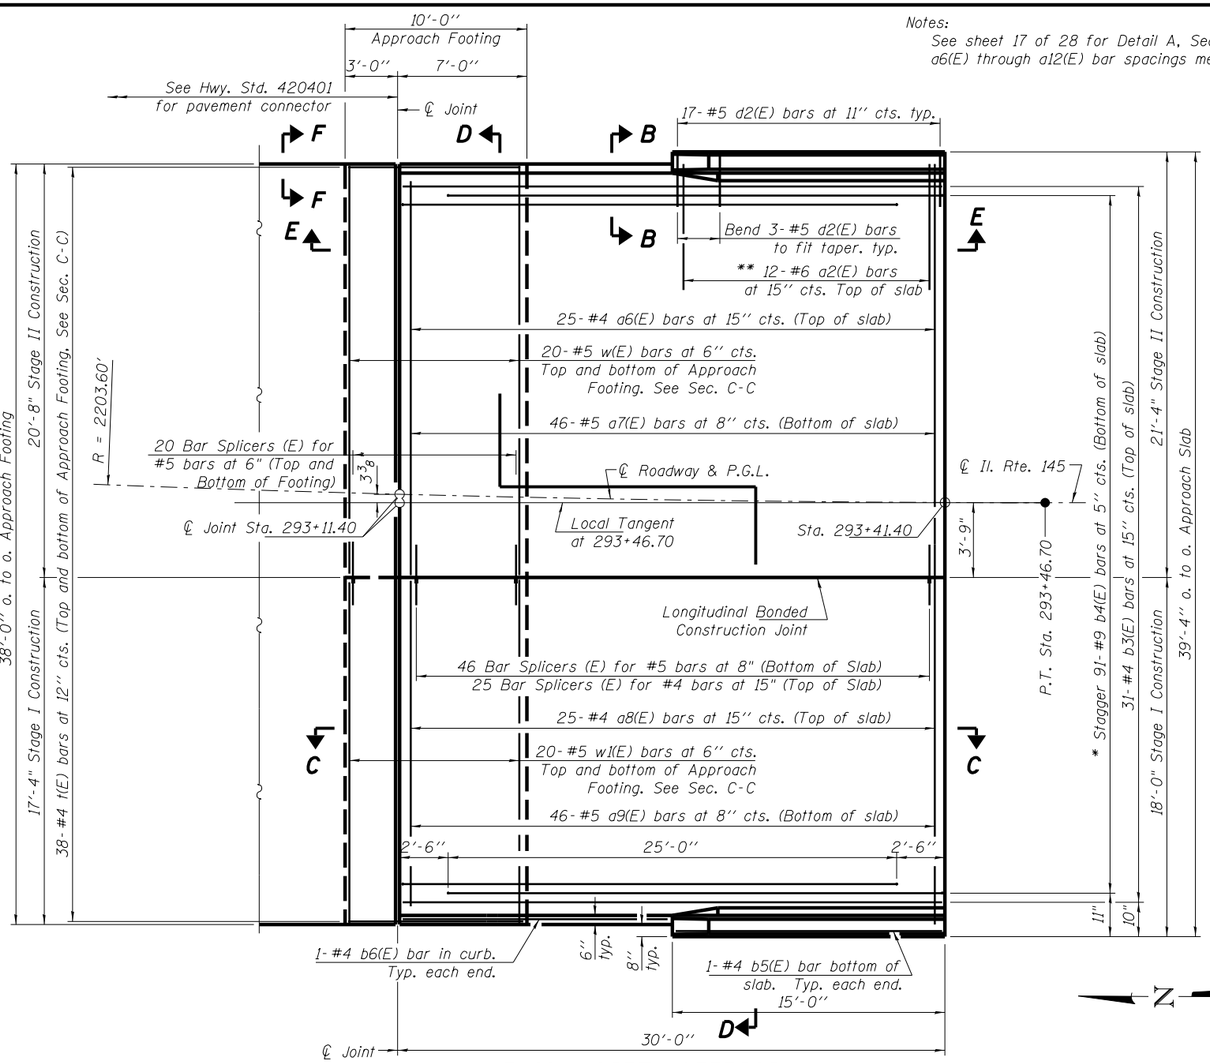

PLAN - NORTH APPROACH

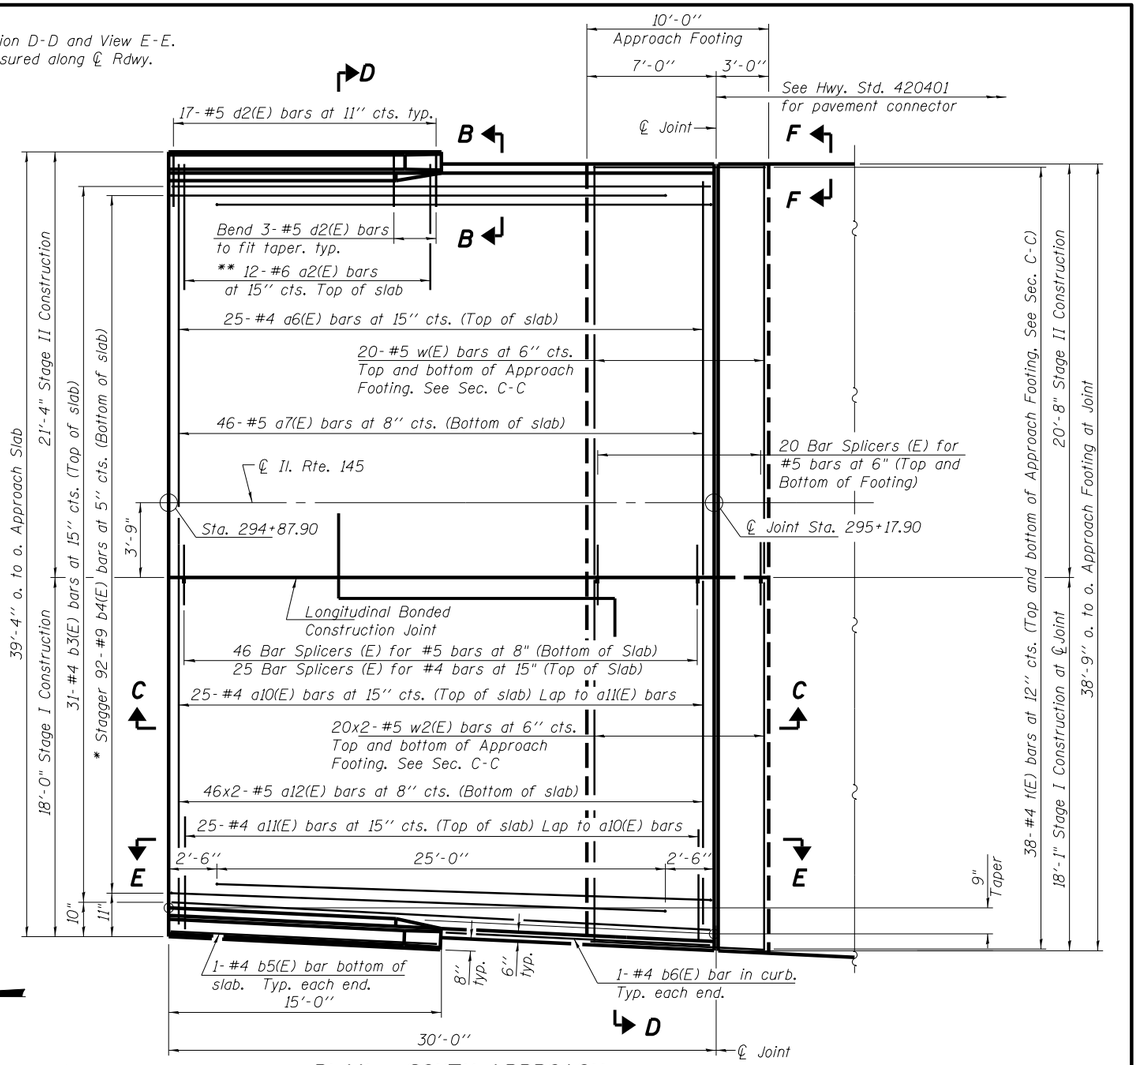

PLAN - SOUTH APPROACH

* Tilt #9 b4(E) bars as required to maintain clearance.
** Space between a6(E), a8(E), a10(E) or a11(E) bars, typ. ea. parapet.

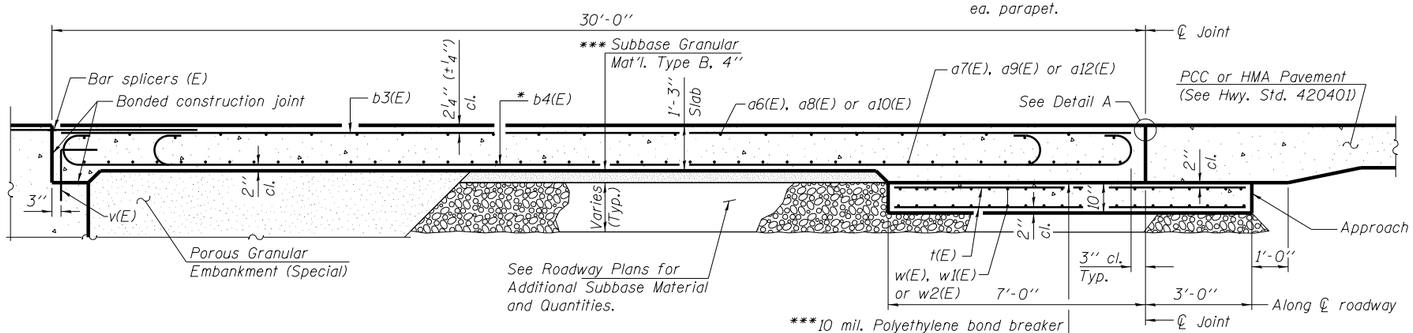

SECTION C-C

*** Cost included with Concrete Superstructure.

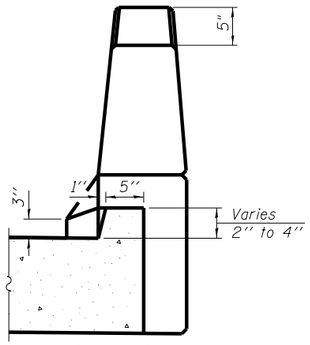

VIEW B-B

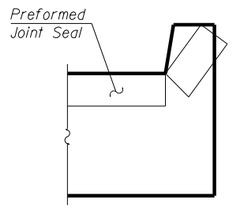

VIEW F-F

Angle Preformed Joint Seal at 45° at curbs when req'd for drainage.

FILE NAME = 076O028-78134.dgn	USER NAME = huffm00028	DESIGNED - DAB	REVISED -	STATE OF ILLINOIS DEPARTMENT OF TRANSPORTATION	BRIDGE APPROACH SLAB DETAILS (Sheet 1 of 2) STRUCTURE NO. 076-0028	F.A.P. RTE.	SECTION	COUNTY	TOTAL SHEETS	SHEET NO.
		CHECKED - MNM	REVISED -			132	103B-1	Pope	52	40
	PLOT SCALE =	DRAWN - DAB	REVISED -						CONTRACT NO. 78134	
	PLOT DATE = 02/22/2012	CHECKED - TEH	REVISED -		SHEET NO. 16 OF 28 SHEETS			ILLINOIS	FED. AID PROJECT	