TYPICAL SECTION NO. 1 NOTE:
SEE SAFETY EDGE DETAIL (CADD STANDARD 406006)

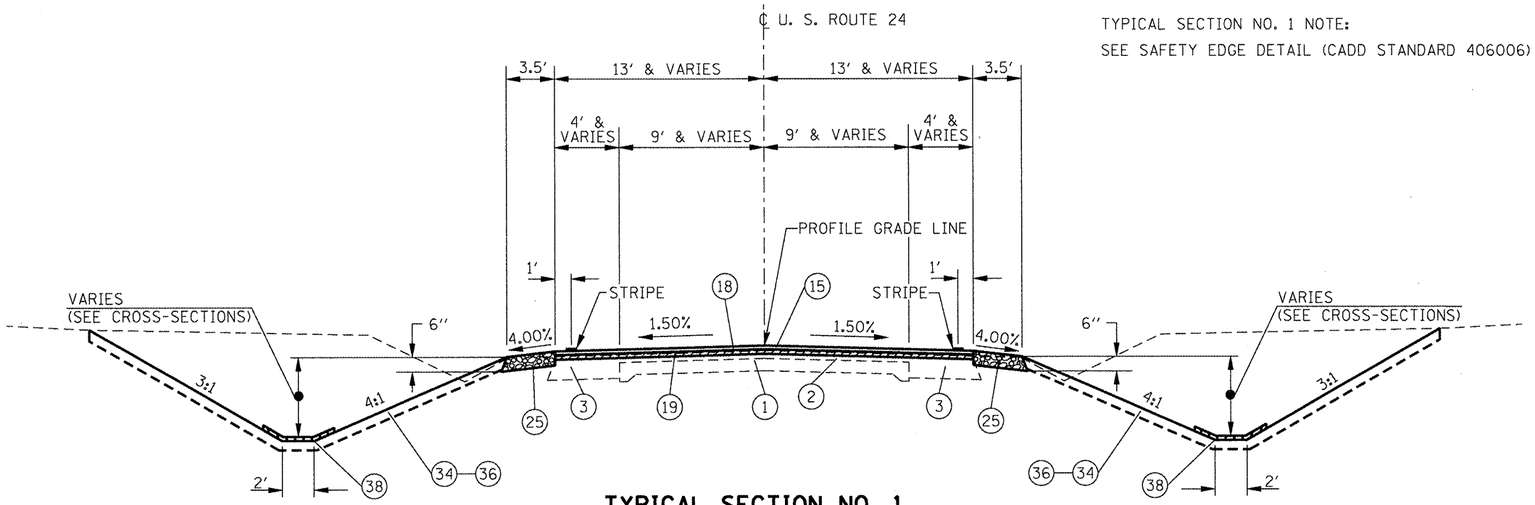

TYPICAL SECTION NO. 1

STA. 871+50.00 TO STA. 880+18.16 (BK)

STA. 880+26.40 (AH) TO STA. 883+22.00

STA. 19+50.00 TO STA. 24+30.00

LEGEND

REMOVAL

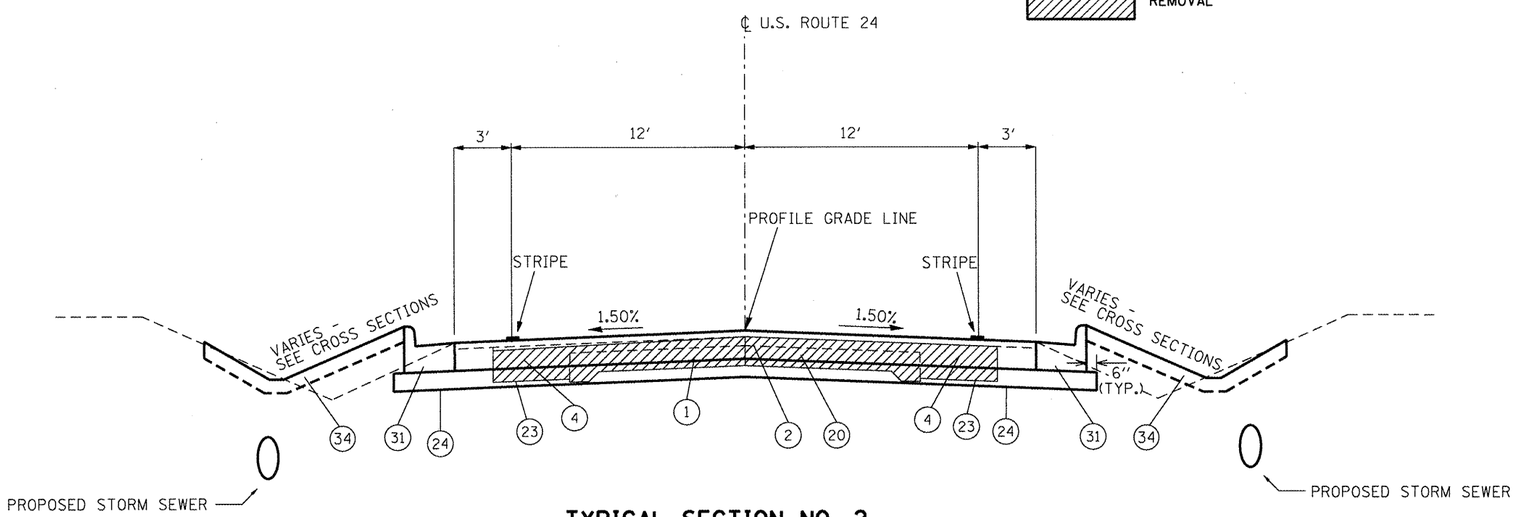

TYPICAL SECTION NO. 2

STA. 883+22 TO STA. 891+18

STA. 17+16 TO STA. 19+50

EXISTING

1. PORTLAND CEMENT CONCRETE PAVEMENT, 9"-6"-9"
2. BITUMINOUS CONCRETE SURFACE OVERLAY, 3"-5"
3. BITUMINOUS BASE COURSE WIDENING, 9"
4. PORTLAND CEMENT CONCRETE BASE COURSE WIDENING
6. PORTLAND CEMENT CONCRETE OR BRICK SIDEWALK, 4"-5"
7. CONCRETE CURB

PROPOSED

15. POLYMERIZED HOT-MIX ASPHALT SURFACE COURSE, MIXTURE "D", N50 (1-1/2")
17. POLYMERIZED HOT-MIX ASPHALT BINDER COURSE, IL-12.5 N50 (1 1/2" (MIN.))
18. POLYMERIZED HOT-MIX ASPHALT BINDER COURSE, IL-12.5 N50 (2 1/4")
19. HOT-MIX ASPHALT SURFACE REMOVAL, 1"
20. PORTLAND CEMENT CONCRETE PAVEMENT 8-3/4" (JOINTED)
21. HOT-MIX ASPHALT SURFACE REMOVAL, VARIABLE DEPTH
23. SUB-BASE GRANULAR MATERIAL, TYPE B (8")
24. GEOTECHNICAL FABRIC FOR GROUND STABILIZATION
25. AGGREGATE SHOULDERS, TYPE B
31. COMBINATION CONCRETE CURB AND GUTTER, TYPE B-6.24
32. PORTLAND CEMENT CONCRETE SIDEWALK, 4"
33. PORTLAND CEMENT CONCRETE SIDEWALK, SPECIAL
34. TOPSOIL FURNISH & PLACE, 4"
35. SODDING
36. SEEDING, CLASS 2A
38. HEAVY DUTY EROSION CONTROL BLANKET (SEE SCHEDULE FOR LOCATION & LIMITS)

FILE NAME = misc sheets.dgn	USER NAME = dickhouss	DESIGNED -	REVISED -	STATE OF ILLINOIS DEPARTMENT OF TRANSPORTATION	TYPICAL SECTIONS	F.A.P. RTE.	SECTION	COUNTY	TOTAL SHEETS	SHEET NO.
		DRAWN -	REVISED -			317	16W-1, RS-3	FULTON	347	25
	PLOT SCALE = 100.0000 '/ in.	CHECKED -	REVISED -					CONTRACT NO. 88795		
	PLOT DATE = 3/12/2012	DATE -	REVISED -		SCALE: SHEET NO. OF SHEETS STA. TO STA.	FED. ROAD DIST. NO.	ILLINOIS	FED. AID PROJECT		