PLAN

SURVEYED		BY
PLOTTED		
ALIGNMENT CHECKED		
BLUE LINE REVISED		
CADD FILE NAME		
NOTE BOOK		
NO.		

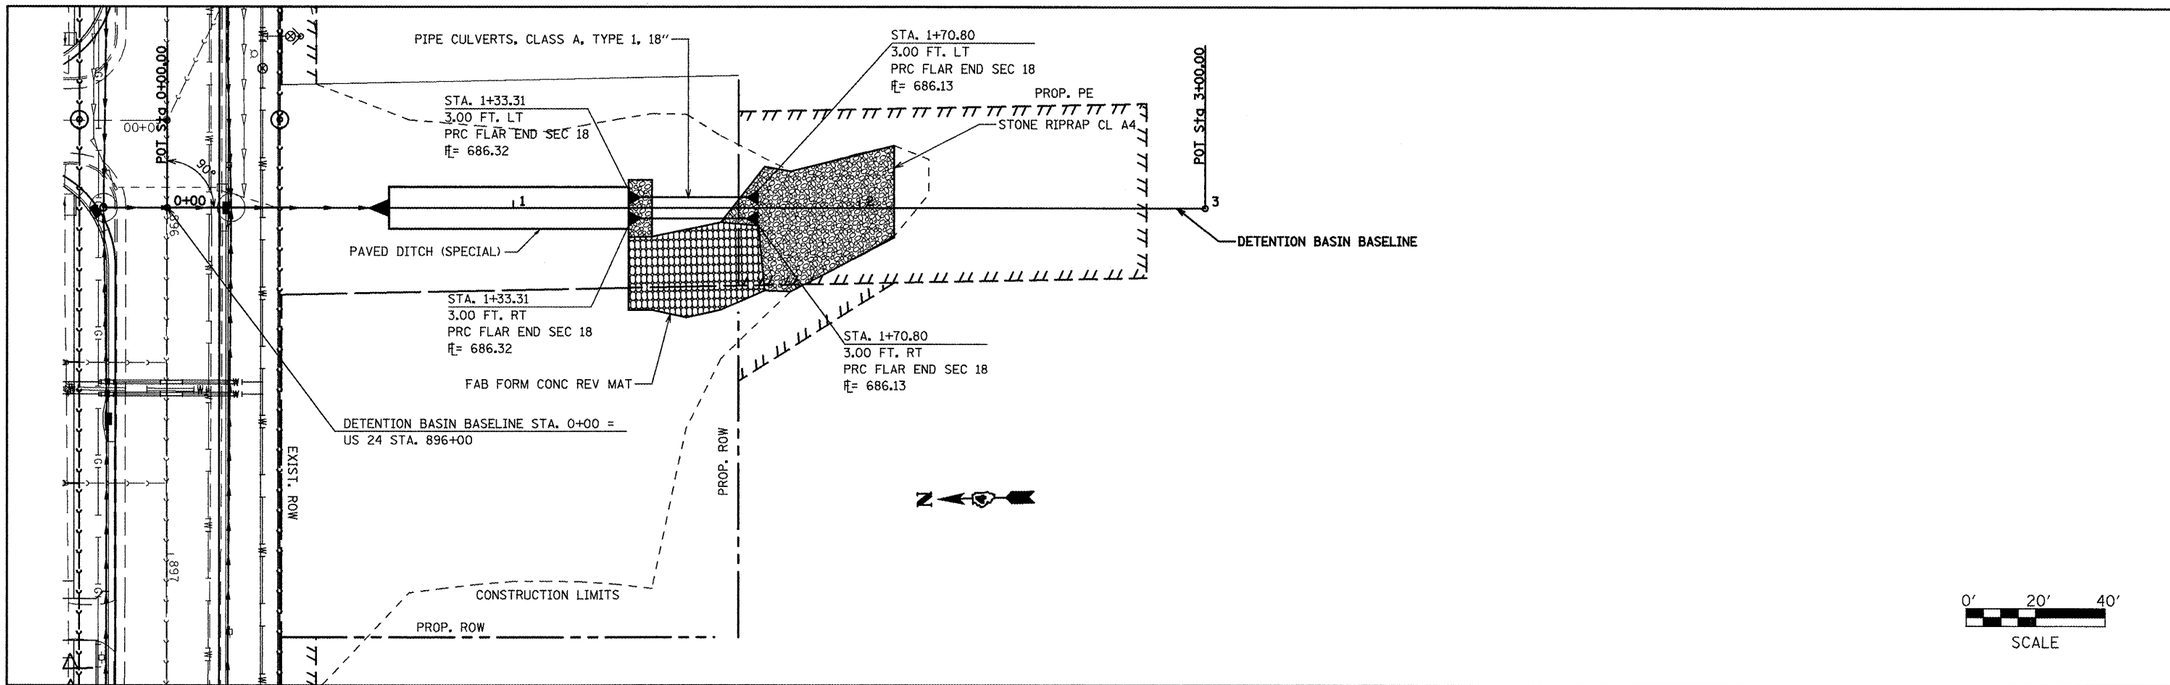

PROFILE

SURVEYED		BY
PLOTTED		
GRADES CHECKED		
BLUE LINE REVISED		
NOTE BOOK	STRUCTURE NO(S)/THIS CHRD	
NO.		

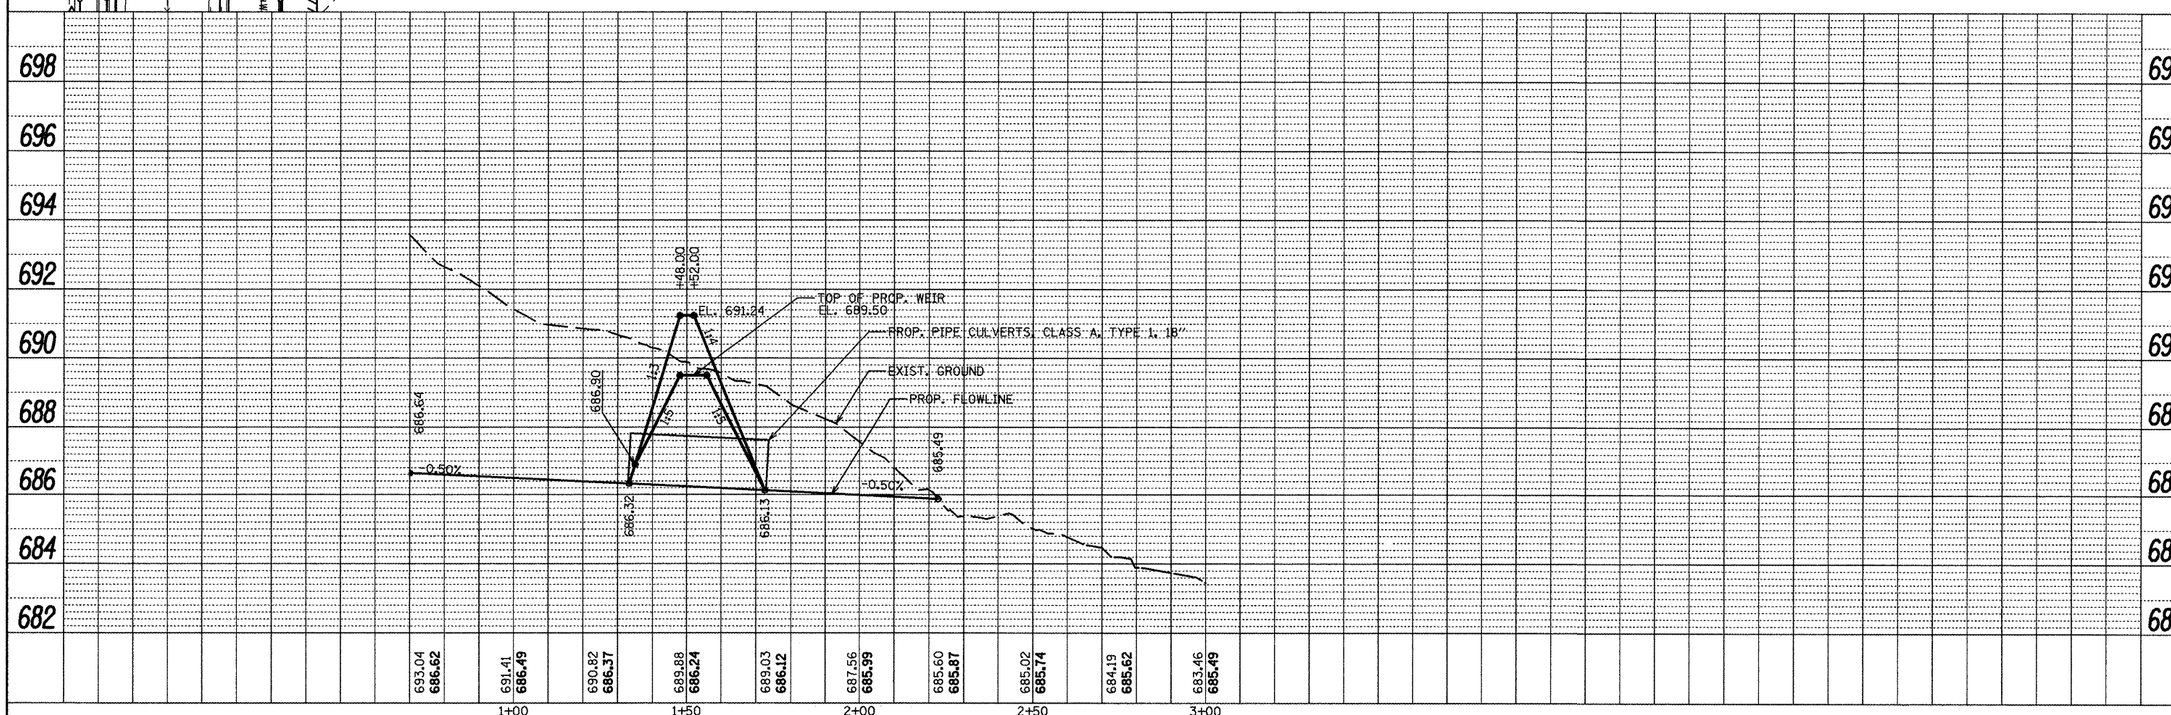

FILE NAME =	USER NAME = horstkj	DESIGNED -	REVISED -
DETEASTPL&PR.dgn		DRAWN -	REVISED -
	PLOT SCALE = 40.1826 ' / in.	CHECKED -	REVISED -
	PLOT DATE = 3/20/2012	DATE -	REVISED -

STATE OF ILLINOIS
DEPARTMENT OF TRANSPORTATION

PLAN AND PROFILE
DETENTION BASIN

SCALE: | SHEET OF SHEETS | STA. 0+70.00 | TO STA. 3+00.00

F.A.P. RTE.	SECTION	COUNTY	TOTAL SHEETS	SHEET NO.
317	16W-1, RS-3	FULTON	347	70
		CONTRACT NO. 88795		
		ILLINOIS FED. AID PROJECT		