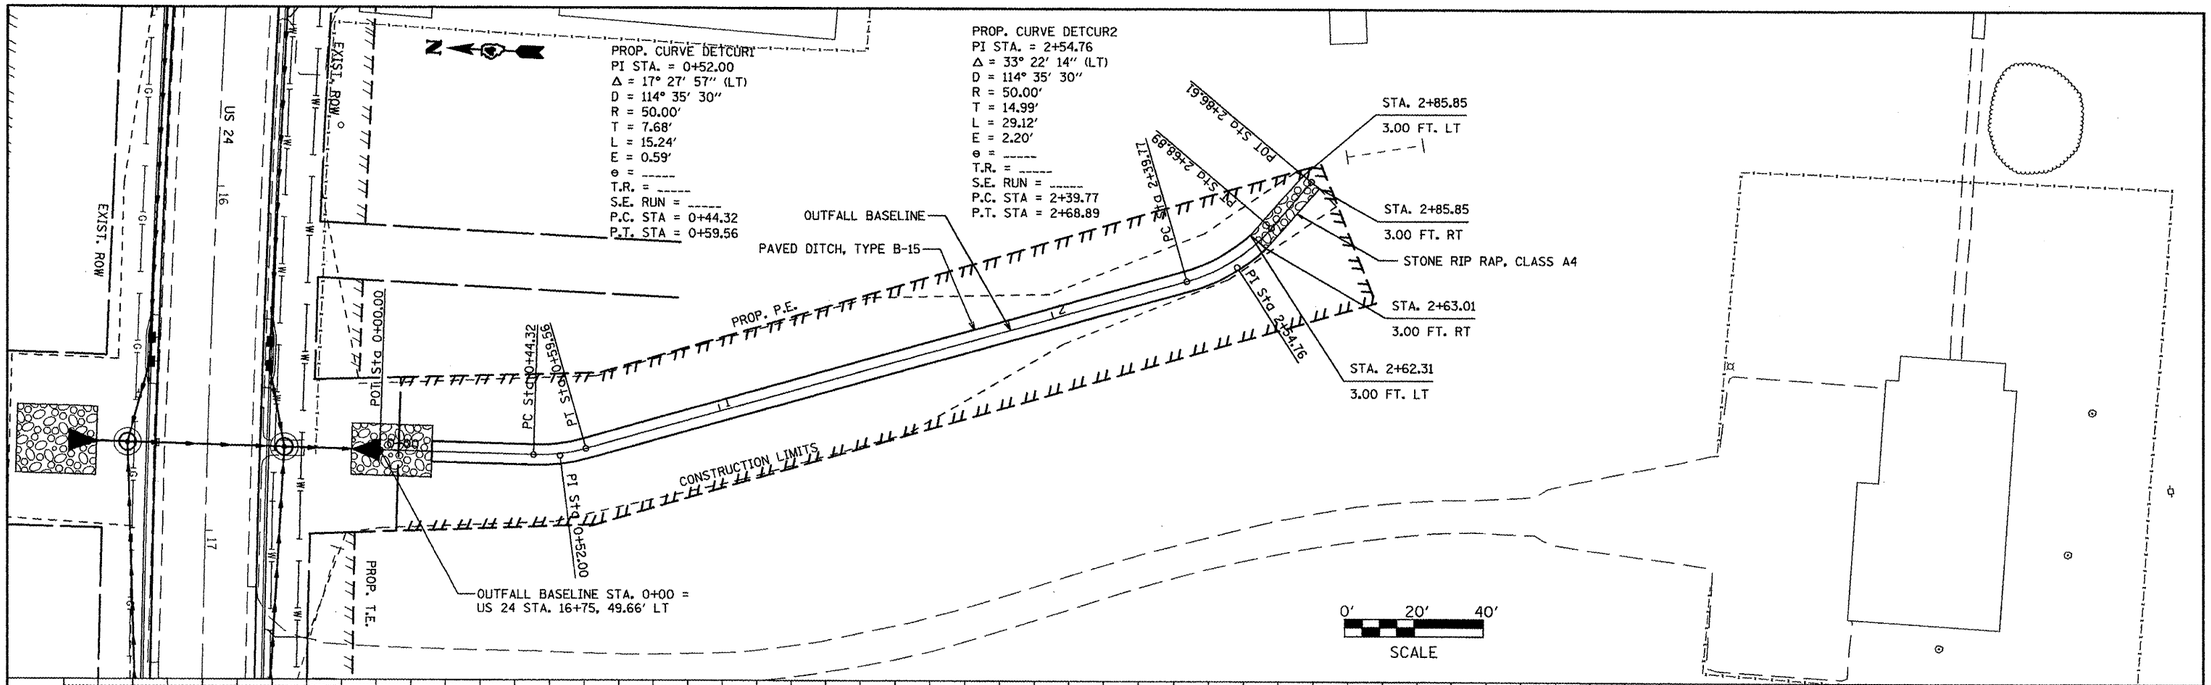

FILE NAME = DETWESTPL&PR.dgn	USER NAME = horstkj	DESIGNED -	REVISED -
		DRAWN -	REVISED -
	PLOT SCALE = 40.0000 ' / in.	CHECKED -	REVISED -
	PLOT DATE = 4/5/2012	DATE -	REVISED -

STATE OF ILLINOIS
DEPARTMENT OF TRANSPORTATION

PLAN AND PROFILE
WEST STORM SEWER OUTFALL

SCALE: | SHEET OF SHEETS | STA. 0+00.00 TO STA. 2+85.85

F.A.P. RTE.	SECTION	COUNTY	TOTAL SHEETS	SHEET NO.
317	16W-1, RS-3	FULTON	347	71
		CONTRACT NO. 88795		
		ILLINOIS FED. AID PROJECT		