CONTRACT NO. 89525

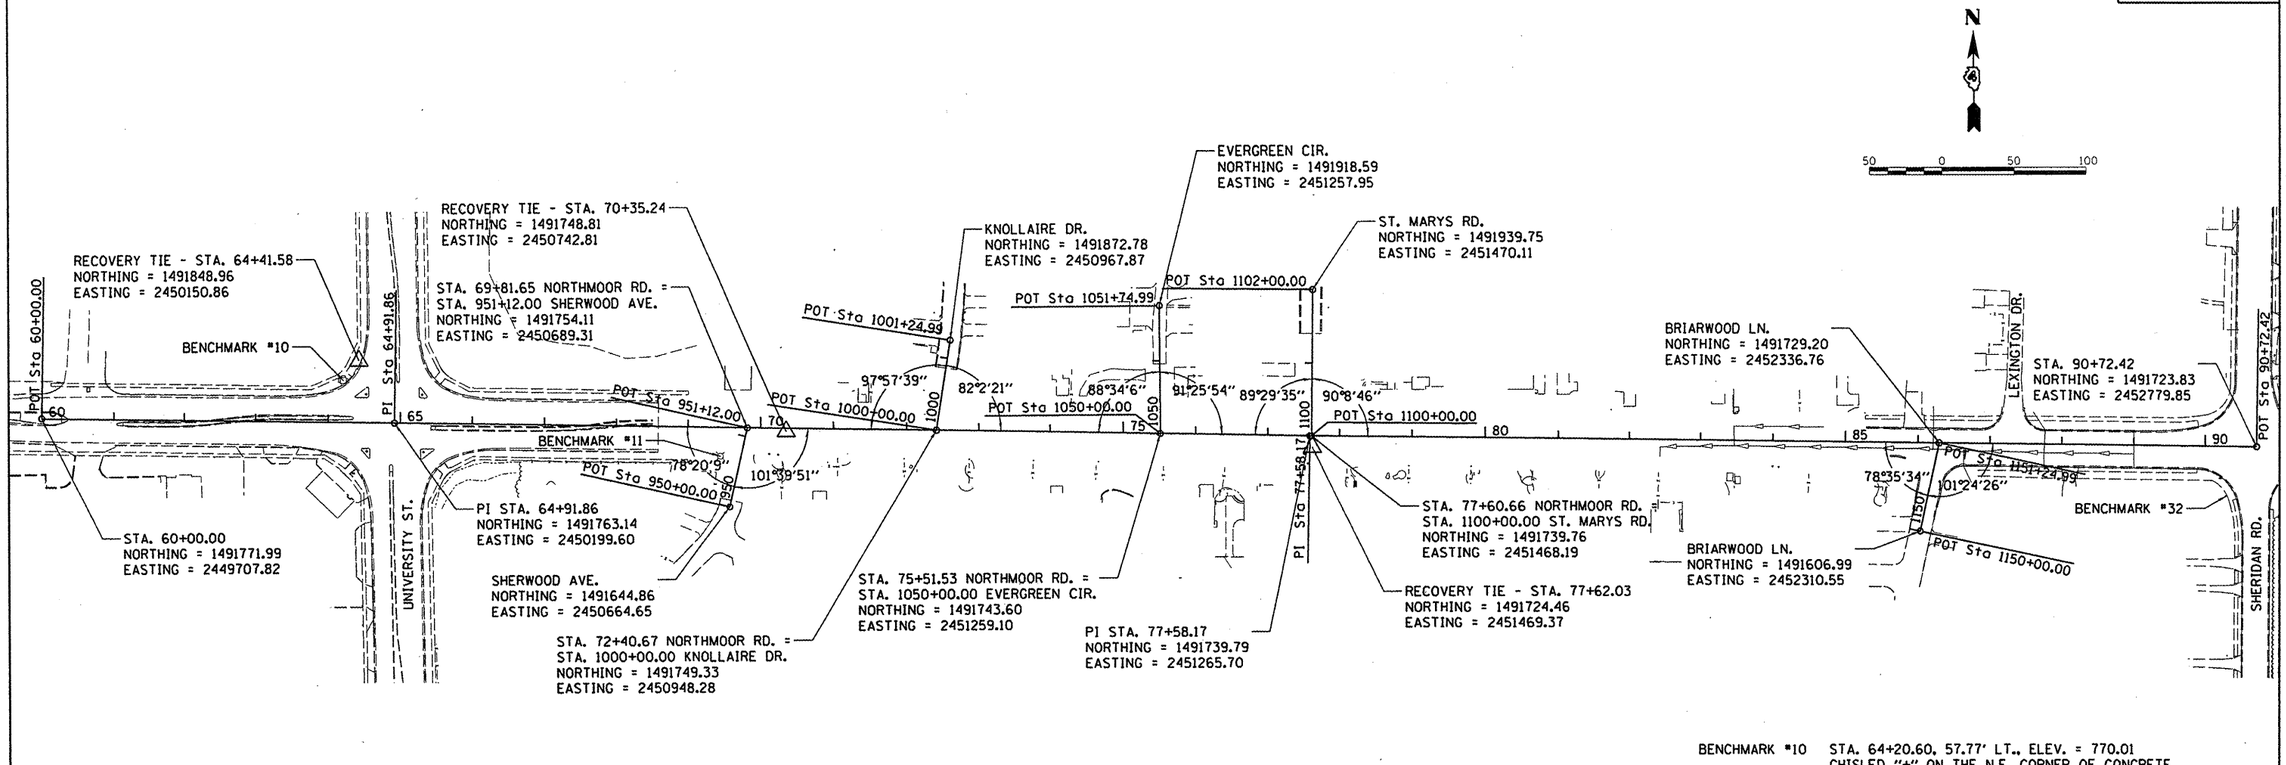

BENCHMARK #10 STA. 64+20.60, 57.77' LT., ELEV. = 770.01
CHISLED "+" ON THE N.E. CORNER OF CONCRETE FOUNDATION OF WALK/DON'T WALK SIGNAL AT N.W. QUADRANT OF NORTHMOOR RD. AND UNIVERSITY ST.

BENCHMARK #11 STA. 69+44.88, 39.49' RT., ELEV. = 776.10
R.R. SPIKE IN POWER POLE AT S.W. QUADRANT OF NORTHMOOR RD. AND SHERWOOD DR.

BENCHMARK #32 STA. 90+30.34, 68.84' RT., ELEV. = 798.90
N.W. CAP BOLT BETWEEN "MUE" AND "LLER" ON FIRE HYDRANT IN S.W. QUADRANT OF NORTMHOOR RD. AND SHERIDAN RD.

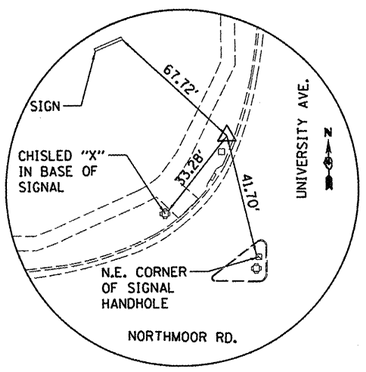

RECOVERY TIE - STA. 64+41.58
5/8" PIN WITH CAP

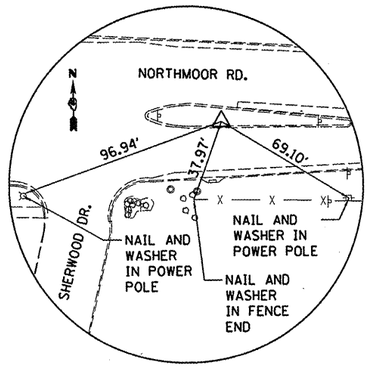

RECOVERY TIE - STA. 70+35.24
MAG NAIL

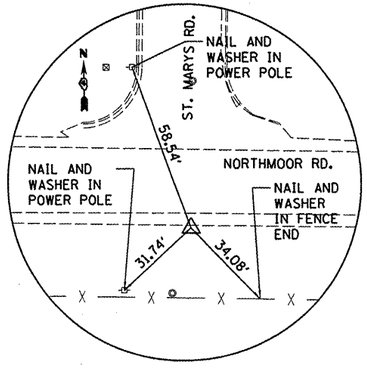

RECOVERY TIE - STA. 77+62.03
5/8" PIN WITH CAP

FILE NAME = I:\09Jobs\09L0027A\CADD\Road\Sheet\c-10ties.dgn	USER NAME = dawso00878	DESIGNED - DLC	REVISED -
		DRAWN - DLC	REVISED -
	PLOT SCALE = 200.0000 ' / in.	CHECKED - MGD	REVISED -
	PLOT DATE = 04\02\2012	DATE - 03/27/12	REVISED -

STATE OF ILLINOIS
DEPARTMENT OF TRANSPORTATION

NORTHMOOR ROAD STAGE 2 IMPROVEMENT
ALIGNMENT, BENCHMARK, AND TIES PLAN

SCALE: N.T.S. | SHEET NO. OF SHEETS | STA. TO STA.

F.A.U. RTE.	SECTION	COUNTY	TOTAL SHEETS	SHEET NO.
6647	05-00302-01-PV	PEORIA	125	11
	11-00047-03-PV	CONTRACT NO. 89525		
FED. ROAD DIST. NO.	ILLINOIS	FED. AID PROJECT	M-5093(137)	

© Copyright Hanson Professional Services Inc. 2012
HANSON
Hanson Professional Services Inc.