CONTRACT NO. 89525

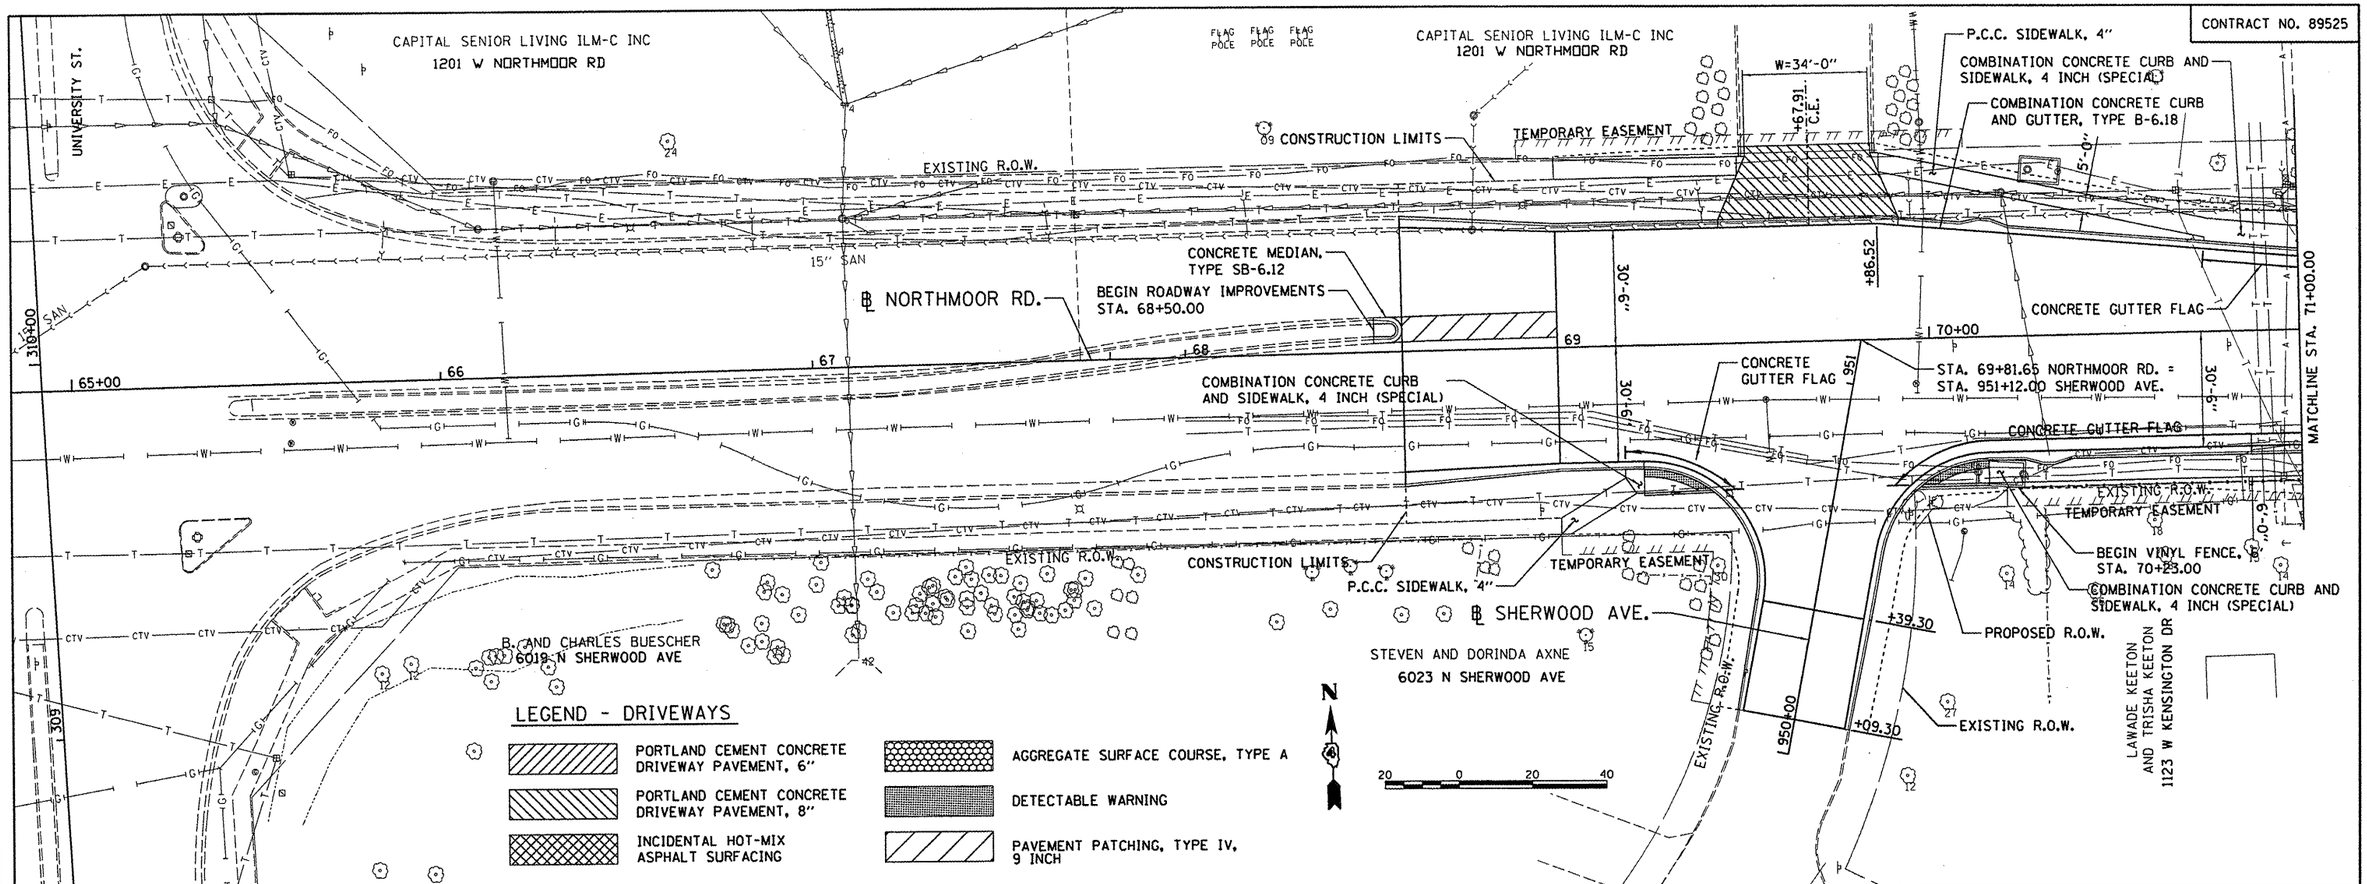

FILE NAME = I:\09Jobs\09L0027A\CADD\Road\Sheet\c-701mor.dgn	USER NAME = dawso00878	DESIGNED - DLC	REVISED -
		DRAWN - DLC	REVISED -
	PLOT SCALE = 40.0000 ' / in.	CHECKED - MGD	REVISED -
	PLOT DATE = 04\02\2012	DATE - 03/27/12	REVISED -

STATE OF ILLINOIS
DEPARTMENT OF TRANSPORTATION

NORTHMOOR ROAD STAGE 2 IMPROVEMENT
PLAN AND PROFILE

SCALE: 1"=20' | SHEET NO. OF SHEETS | STA. 69+22.39 TO STA. 71+00.00

F.A.U. RTE.	SECTION	COUNTY	TOTAL SHEETS	SHEET NO.
6647	05-00302-01-PV	PEORIA	125	22
	11-00047-03-PV	CONTRACT NO. 89525		
FED. ROAD DIST. NO.	ILLINOIS	FED. AID PROJECT	M-5093(137)	

PLAN: SURVEYED / PLOTTED / ALIGNMENT CHECKED / RT. OF WAY CHECKED / CADD FILE NAME / NOTE BOOK NO. / BY / DATE

PROFILE: SURVEYED / PLOTTED / GRADES CHECKED / B.M. NOTED / STRUCTURE NOTAT'NS CH'KD / NOTE BOOK NO. / BY / DATE

© Copyright Hanson Professional Services Inc. 2012

HANSON
Hanson Professional Services Inc.