CONTRACT NO. 89525

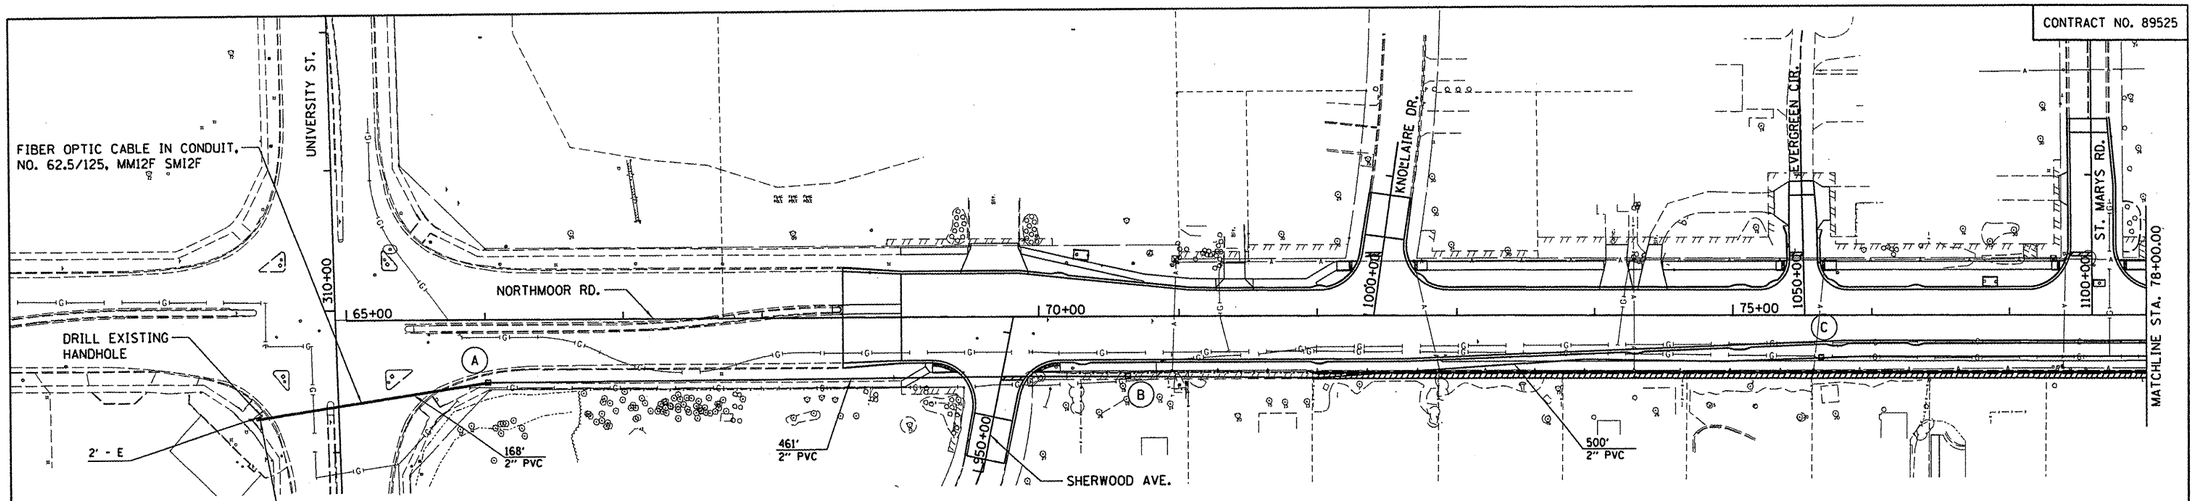

HANDHOLES			
HANDHOLE I.D.	CONTROL LINE	STATION	OFFSET
A	NORTHMOOR	66+02	45' RT
B	NORTHMOOR	70+64	43' RT
C	NORTHMOOR	75+64	30' RT
D	NORTHMOOR	80+64	29' RT
E	NORTHMOOR	85+64	29' RT

CODE NO.	ITEM	UNIT	QUANT.
81028350	UNDERGROUND CONDUIT, 2" DIA., PVC	FOOT	2,129
81400100	HANDHOLE	EACH	5
87100020	FIBER OPTIC CABLE IN CONDUIT, NO. 62.5/125, MM12FSM12F	FOOT	2,591
87900200	DRILL EXISTING HANDHOLE	EACH	1

LEGEND

- EXISTING HANDHOLE
- PROPOSED HANDHOLE
- UNDERGROUND CONDUIT

LENGTH - CONSTRUCTION (E=EXISTING)
SIZE - TYPE

NOTE:
ALL DISTURBED AREAS SHALL BE RESTORED AND LANDSCAPED TO PRIOR CONDITION. COST OF GRADING AND SOD SHALL BE INCLUDED IN THE COST FOR UNDERGROUND CONDUIT OF THE SIZE AND TYPE SPECIFIED.

NOTE:
PLACE INTERCONNECT AND LIGHTING CONDUIT IN COMMON TRENCH.

NOTE:
CONDUIT ACCROSS SHERWOOD AVE. MAY BE PUSHED AT NO EXTRA COST.

N

50 0 50 100

NOTE:
PROPOSED INTERCONNECT CONDUIT MAY CONFLICT WITH UTILITIES AS SHOWN. HANDHOLES AND FIBER OPTIC CABLE MAY NEED TO BE HORIZONTALLY OR VERTICALLY RELOCATED TO AVOID UTILITES AT THE APPROVAL OF THE ENGINEER.

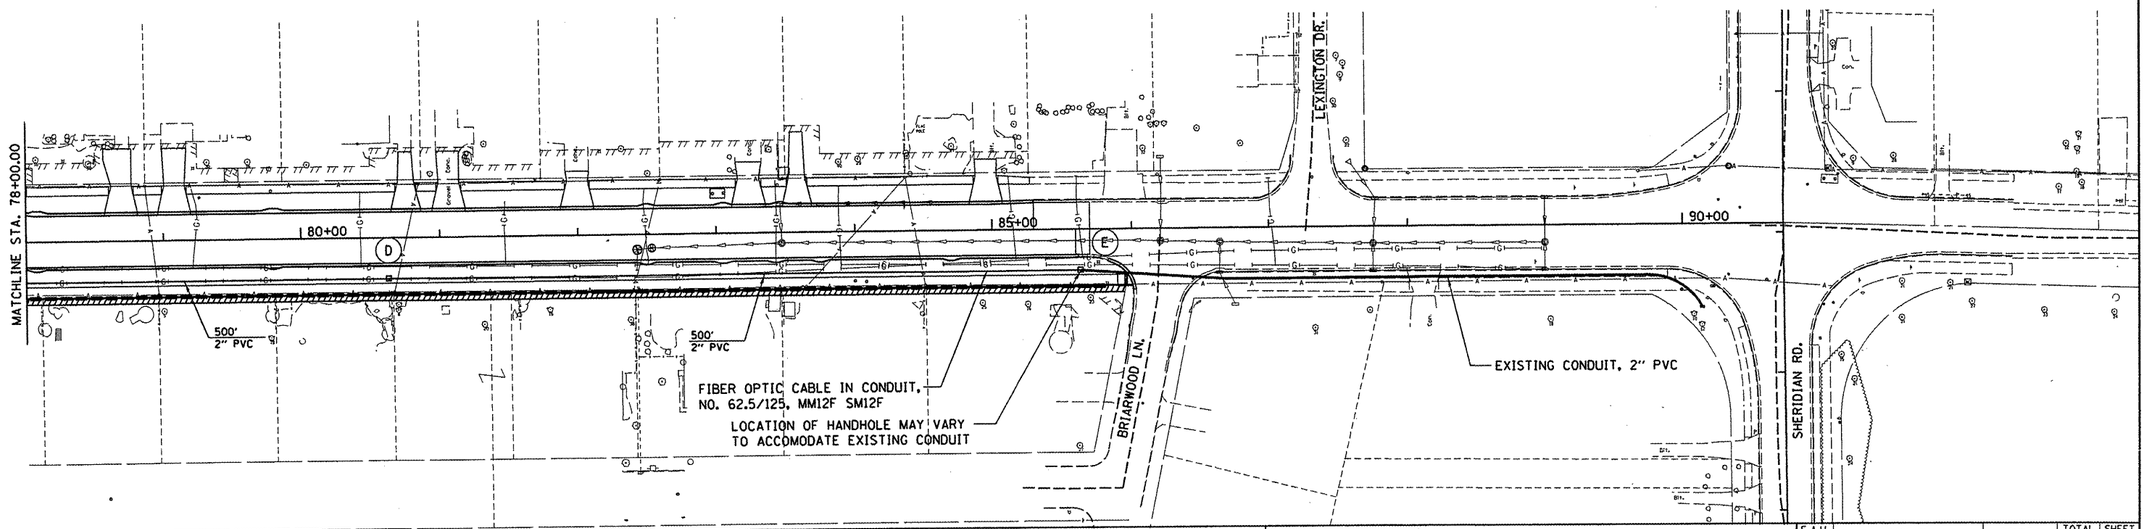

© Copyright Hanson Professional Services Inc. 2012

HANSON
Hanson Professional Services Inc.

FILE NAME = I:\09Jobs\09L00274\CADD\Road\Sheet\c-101cc.dgn	USER NAME = dawso00878	DESIGNED - RLA	REVISED -
		DRAWN - EMS	REVISED -
	PLOT SCALE = 100.0000 ' / in.	CHECKED - KNB	REVISED -
	PLOT DATE = 04\02\2012	DATE - 03/27/12	REVISED -

STATE OF ILLINOIS
DEPARTMENT OF TRANSPORTATION

NORTHMOOR ROAD STAGE 2 IMPROVEMENT
TRAFFIC SIGNAL INTERCONNECT PLAN

SCALE: | SHEET NO. OF SHEETS | STA. | TO STA.

F.A.U. RTE.	SECTION	COUNTY	TOTAL SHEETS	SHEET NO.
6647	05-00302-01-PV	PEORIA	125	50
	11-00047-03-PV	CONTRACT NO. 89525		
FED. ROAD DIST. NO.	ILLINOIS	FED. AID PROJECT	M-5093(137)	