CONTRACT NO. 89525

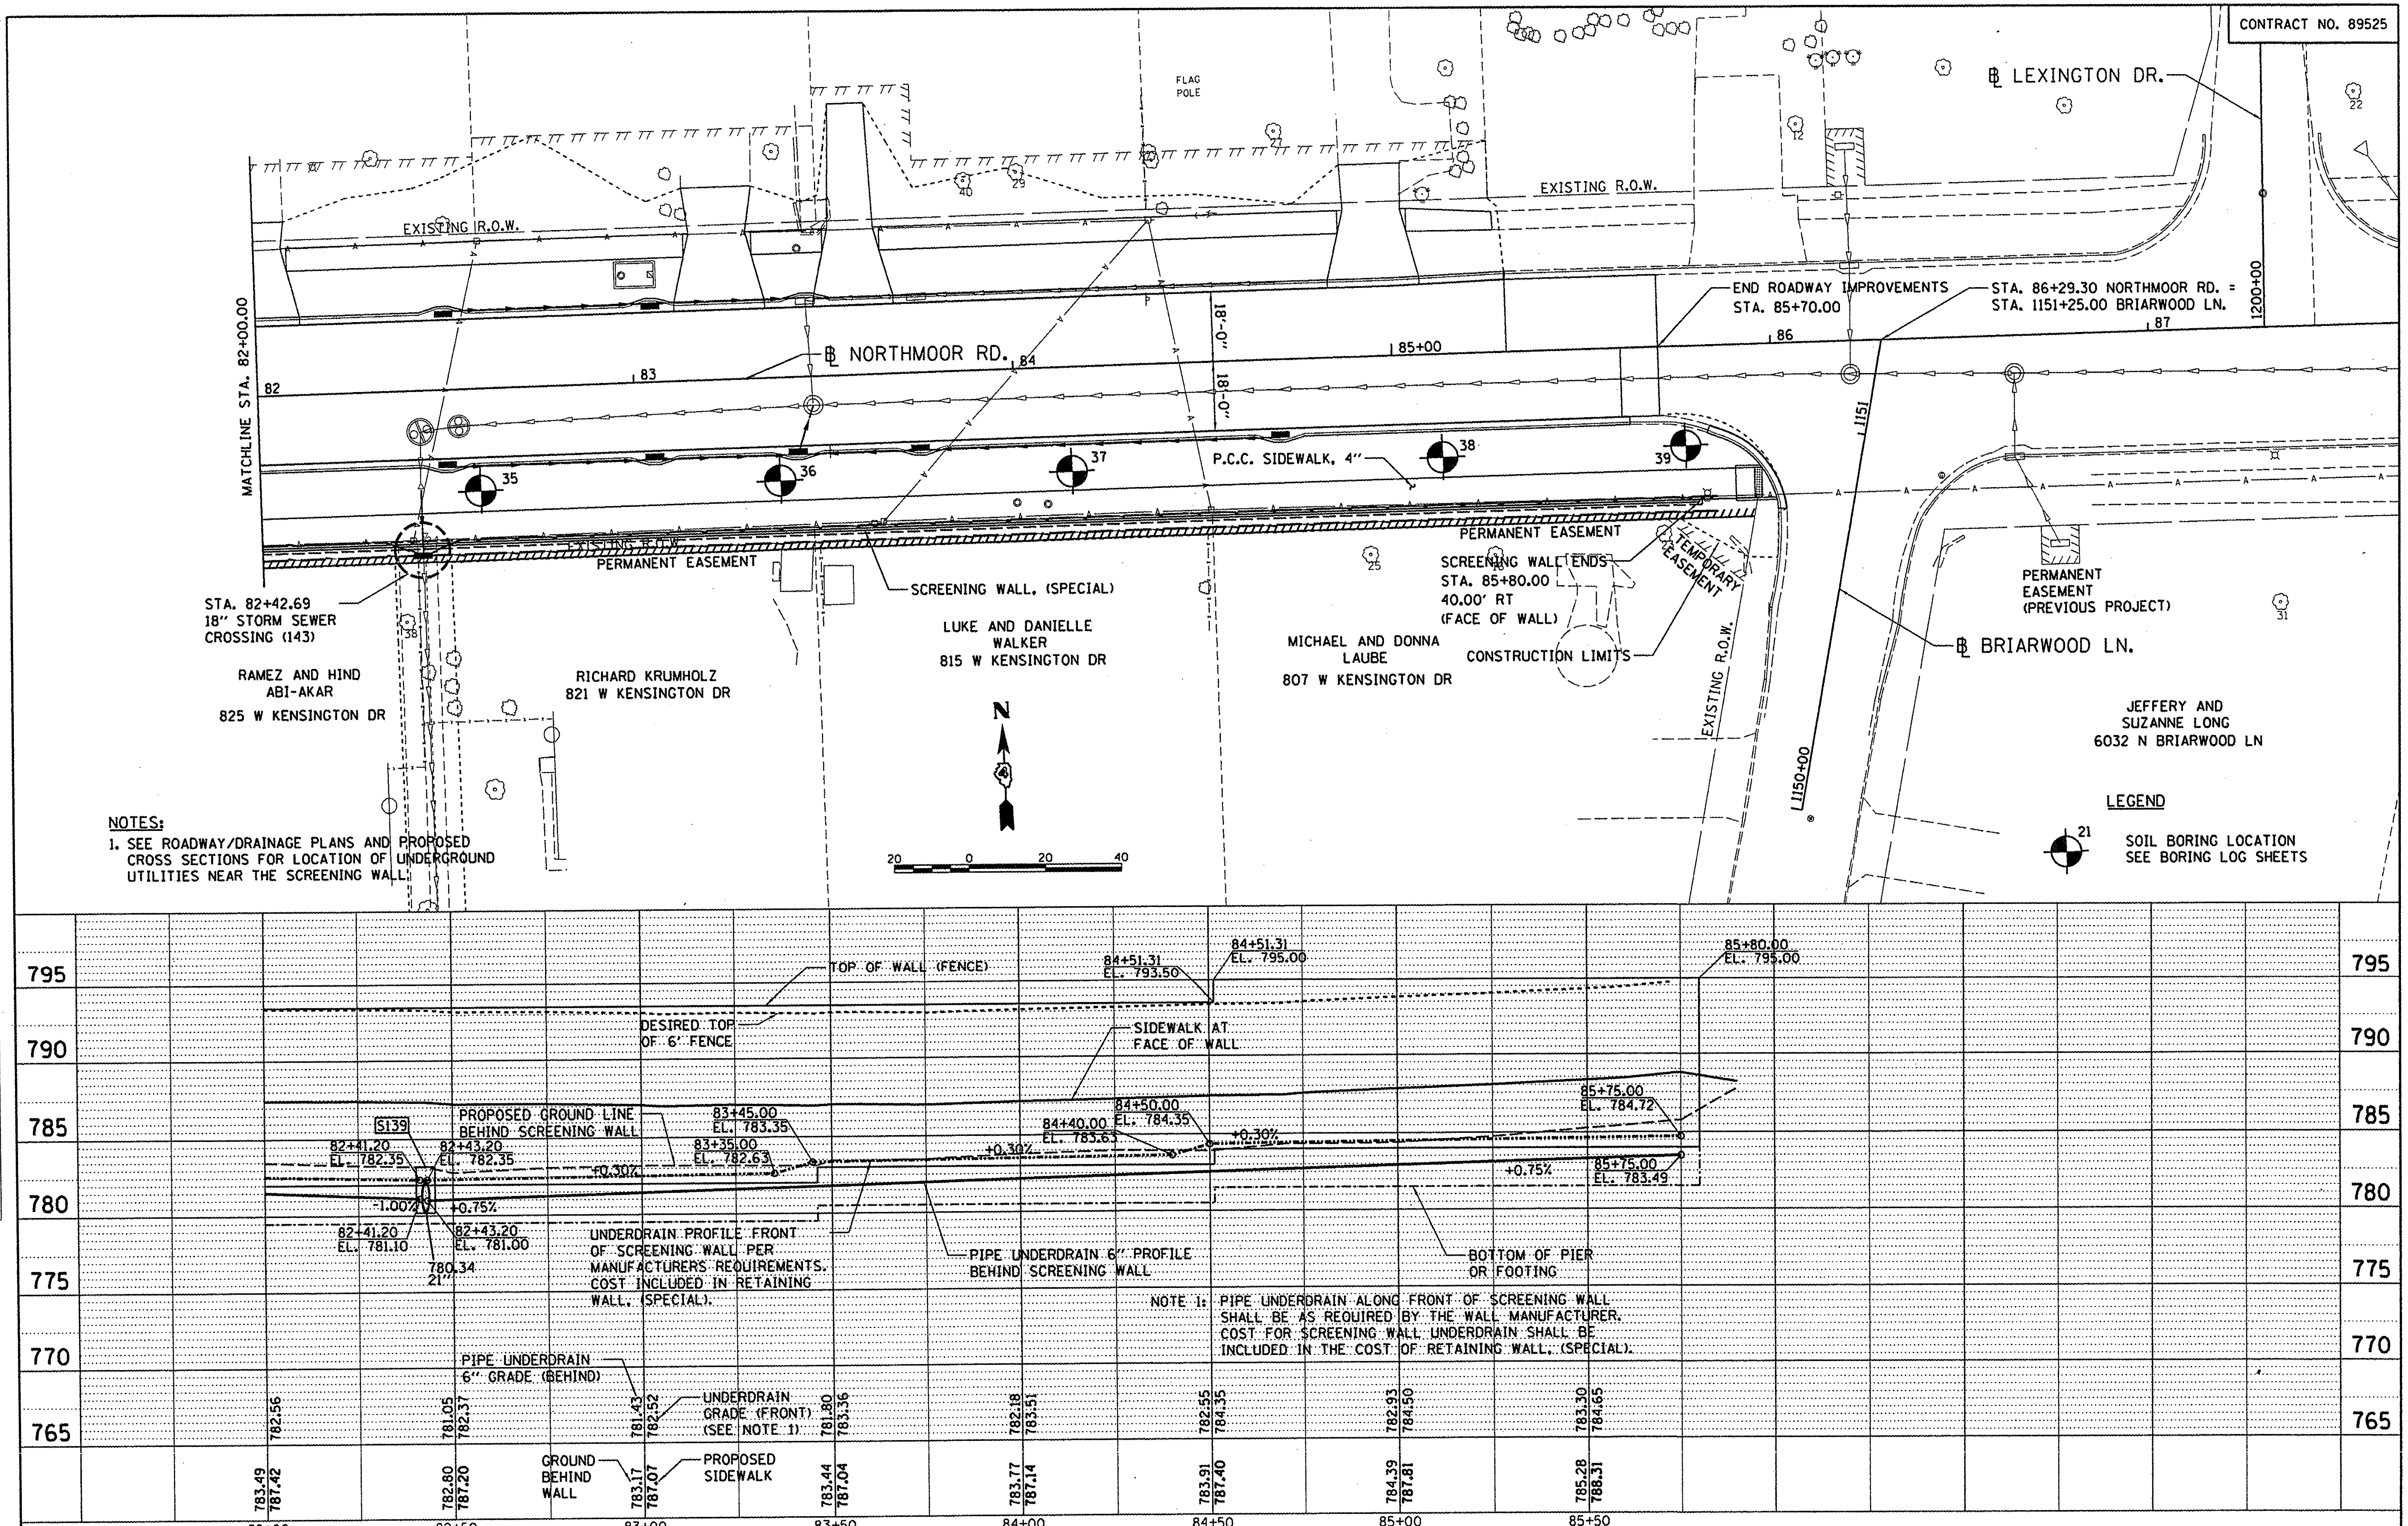

FILE NAME = I:\09Jobs\09L0027A\CADD\Road\Sheet\c-709wall.dgn	USER NAME = dawso00878	DESIGNED -	REVISED -
	PLOT SCALE = 40.0000 ' / in.	DRAWN -	REVISED -
		CHECKED -	REVISED -
	PLOT DATE = 04\02\2012	DATE - 03/27/12	REVISED -

STATE OF ILLINOIS
DEPARTMENT OF TRANSPORTATION

NORTHMOOR ROAD STAGE 2 IMPROVEMENT
SCREENING WALL PLANS

SCALE: | SHEET NO. OF SHEETS | STA. TO STA.

F.A.U. RTE.	SECTION	COUNTY	TOTAL SHEETS	SHEET NO.
6647	05-00302-01-PV	PEORIA	125	63
	11-00047-03-PV	CONTRACT NO. 89525		
FED. ROAD DIST. NO.	ILLINOIS FED. AID PROJECT	M-5093(137)		

©Copyright Hanson Professional Services Inc. 2012
HANSON
Hanson Professional Services Inc.

PLAN — NOTE BOOK NO. — SURVEYED, PLOTTED, ALIGNMENT CHECKED, RT. OF WAY CHECKED, CADD FILE NAME — BY — DATE

PROFILE — NOTE BOOK NO. — SURVEYED, PLOTTED, GRADES CHECKED, B.M. NOTED, STRUCTURE NOTATIONS CH'KD — BY — DATE