FINAL SURVEY		BY	DATE
NOTE BOOK	SURVEYED		
NO.	PLOTTED		
	TEMPLATE		
	AREAS		
	AREAS CHECKED		

ORIGINAL SURVEY		BY	DATE
NOTE BOOK	SURVEYED		
NO.	PLOTTED		
	TEMPLATE		
	AREAS		
	AREAS CHECKED		

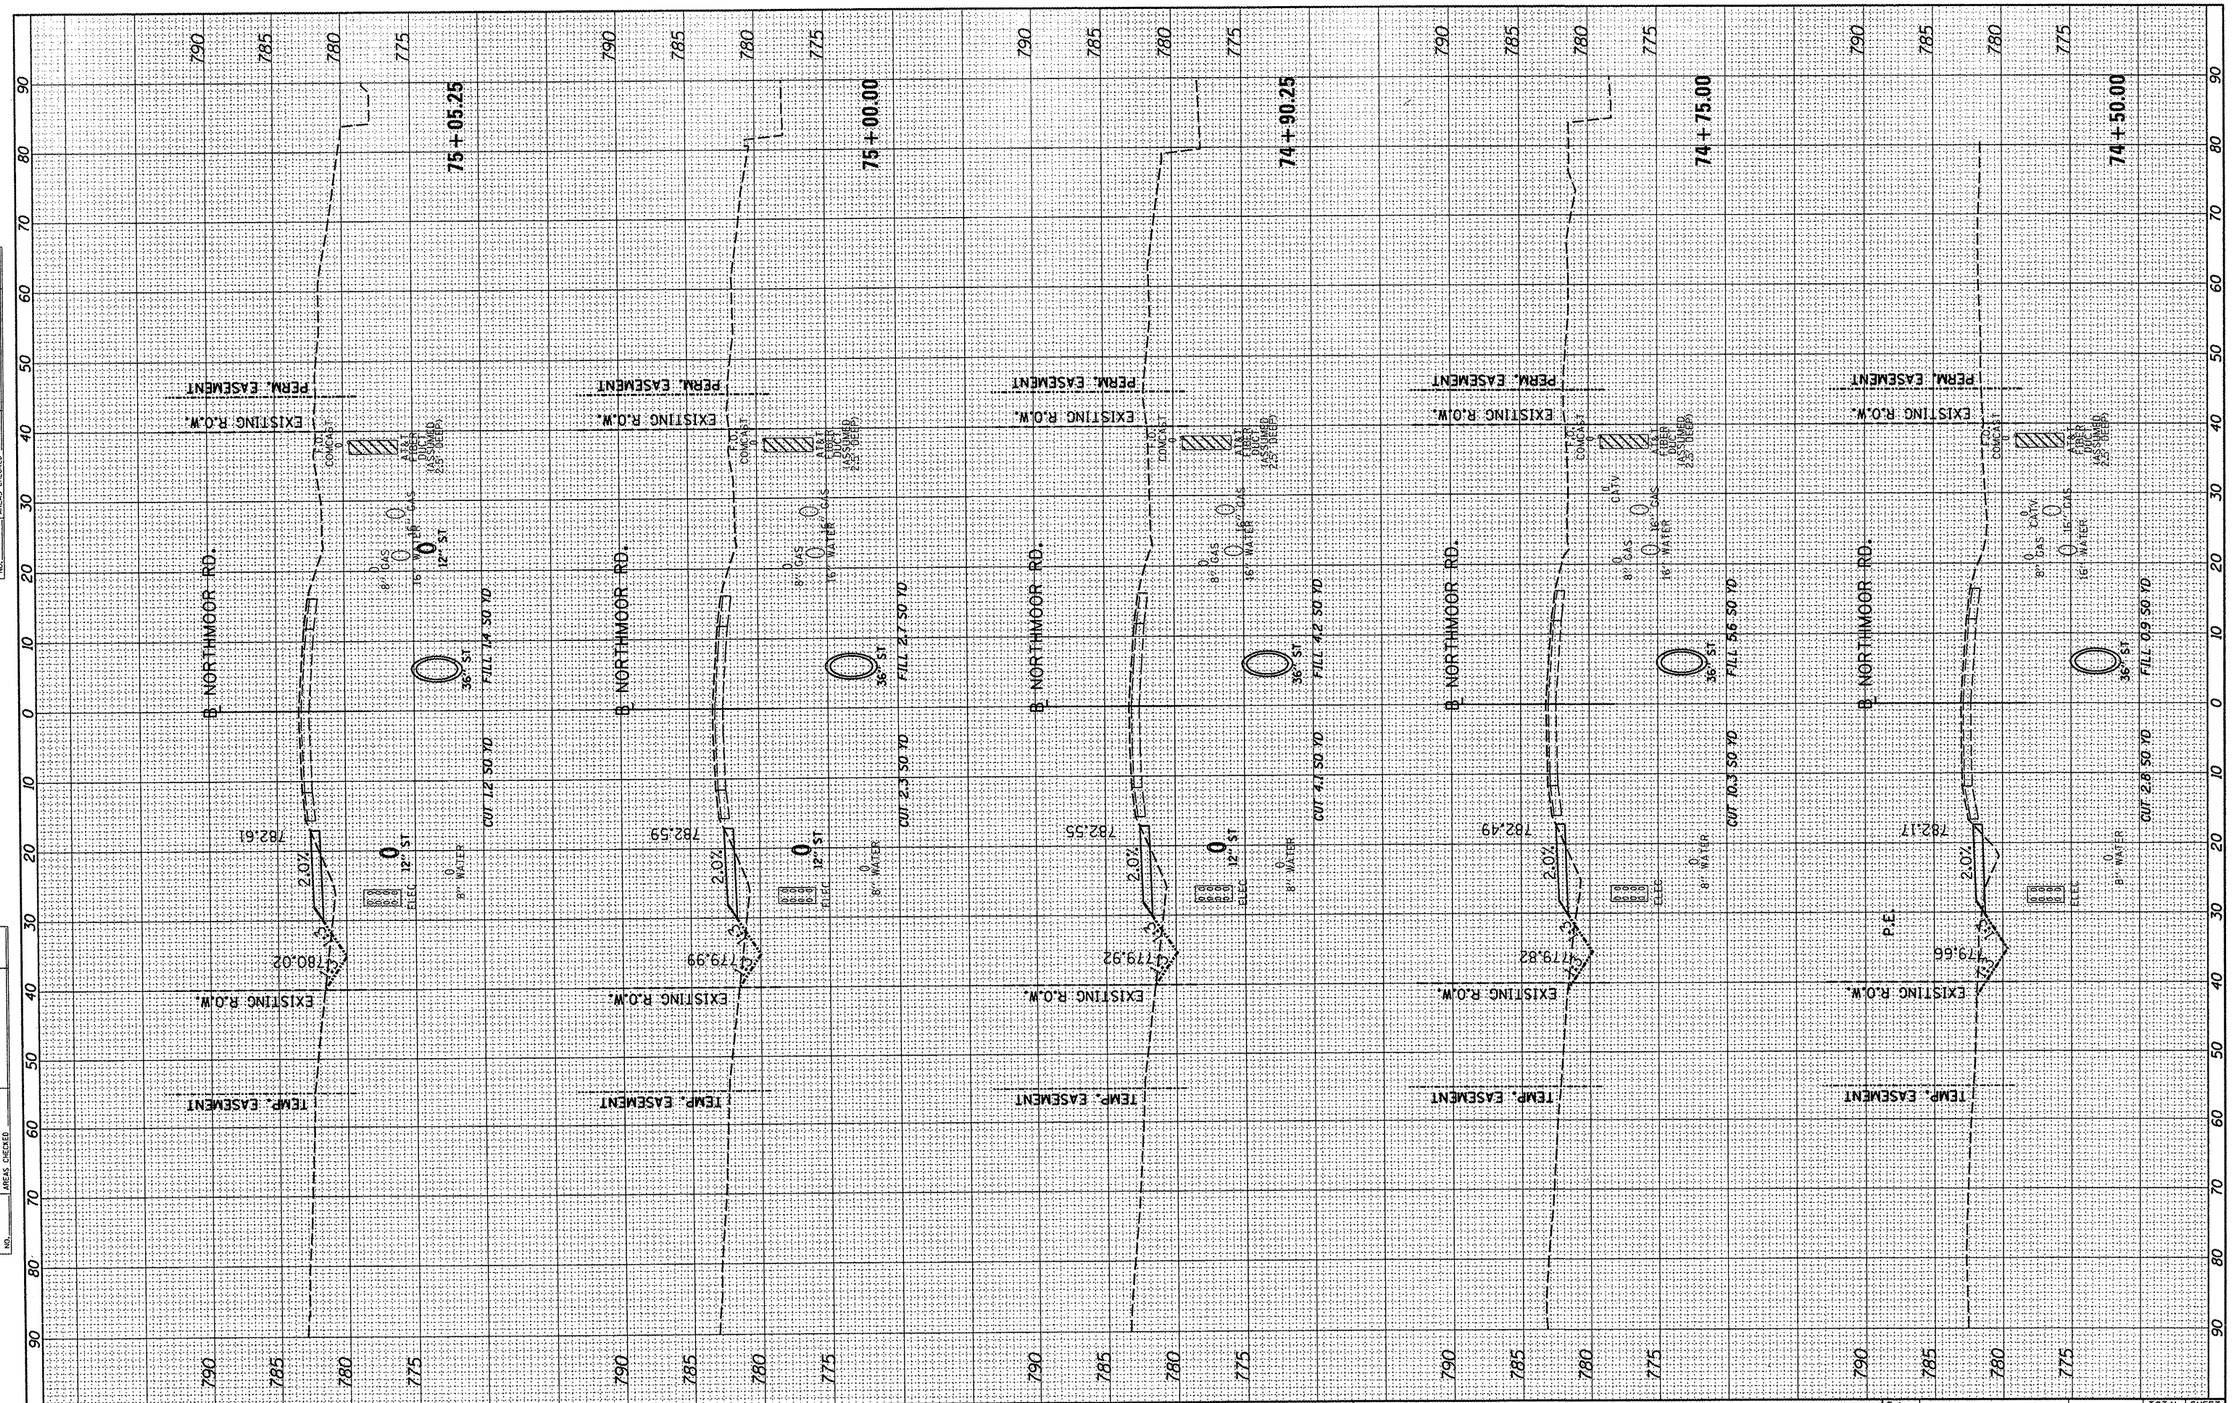

FILE NAME = I:\09Jobs\09L0027A\CADD\Road\Model\IE\Current\07_2208-2_S-XSectionsTSG.dgn	USER NAME = dewso00878	DESIGNED - LC	REVISED -
		DRAWN - LC	REVISED -
	PLOT SCALE = 20.0000 ' / in.	CHECKED - RB	REVISED -
	PLOT DATE = 04\02\2012	DATE - 03/27/12	REVISED -

STATE OF ILLINOIS
DEPARTMENT OF TRANSPORTATION

NORTHMOOR ROAD SUGGESTED CONSTRUCTION STAGING
CROSS SECTIONS – STAGE 1A

SCALE: 1"=5'V=10'H | SHEET 3 OF 15 SHEETS | STA. 74+50.00 TO STA. 75+05.25

F.A. RTE.	SECTION	COUNTY	TOTAL SHEETS	SHEET NO.
6647	05-00302-01-PV	PEORIA	125	83
	11-00047-03-PV	CONTRACT NO. 89525		
	ILLINOIS	FED. AID PROJECT M-5093 (137)		