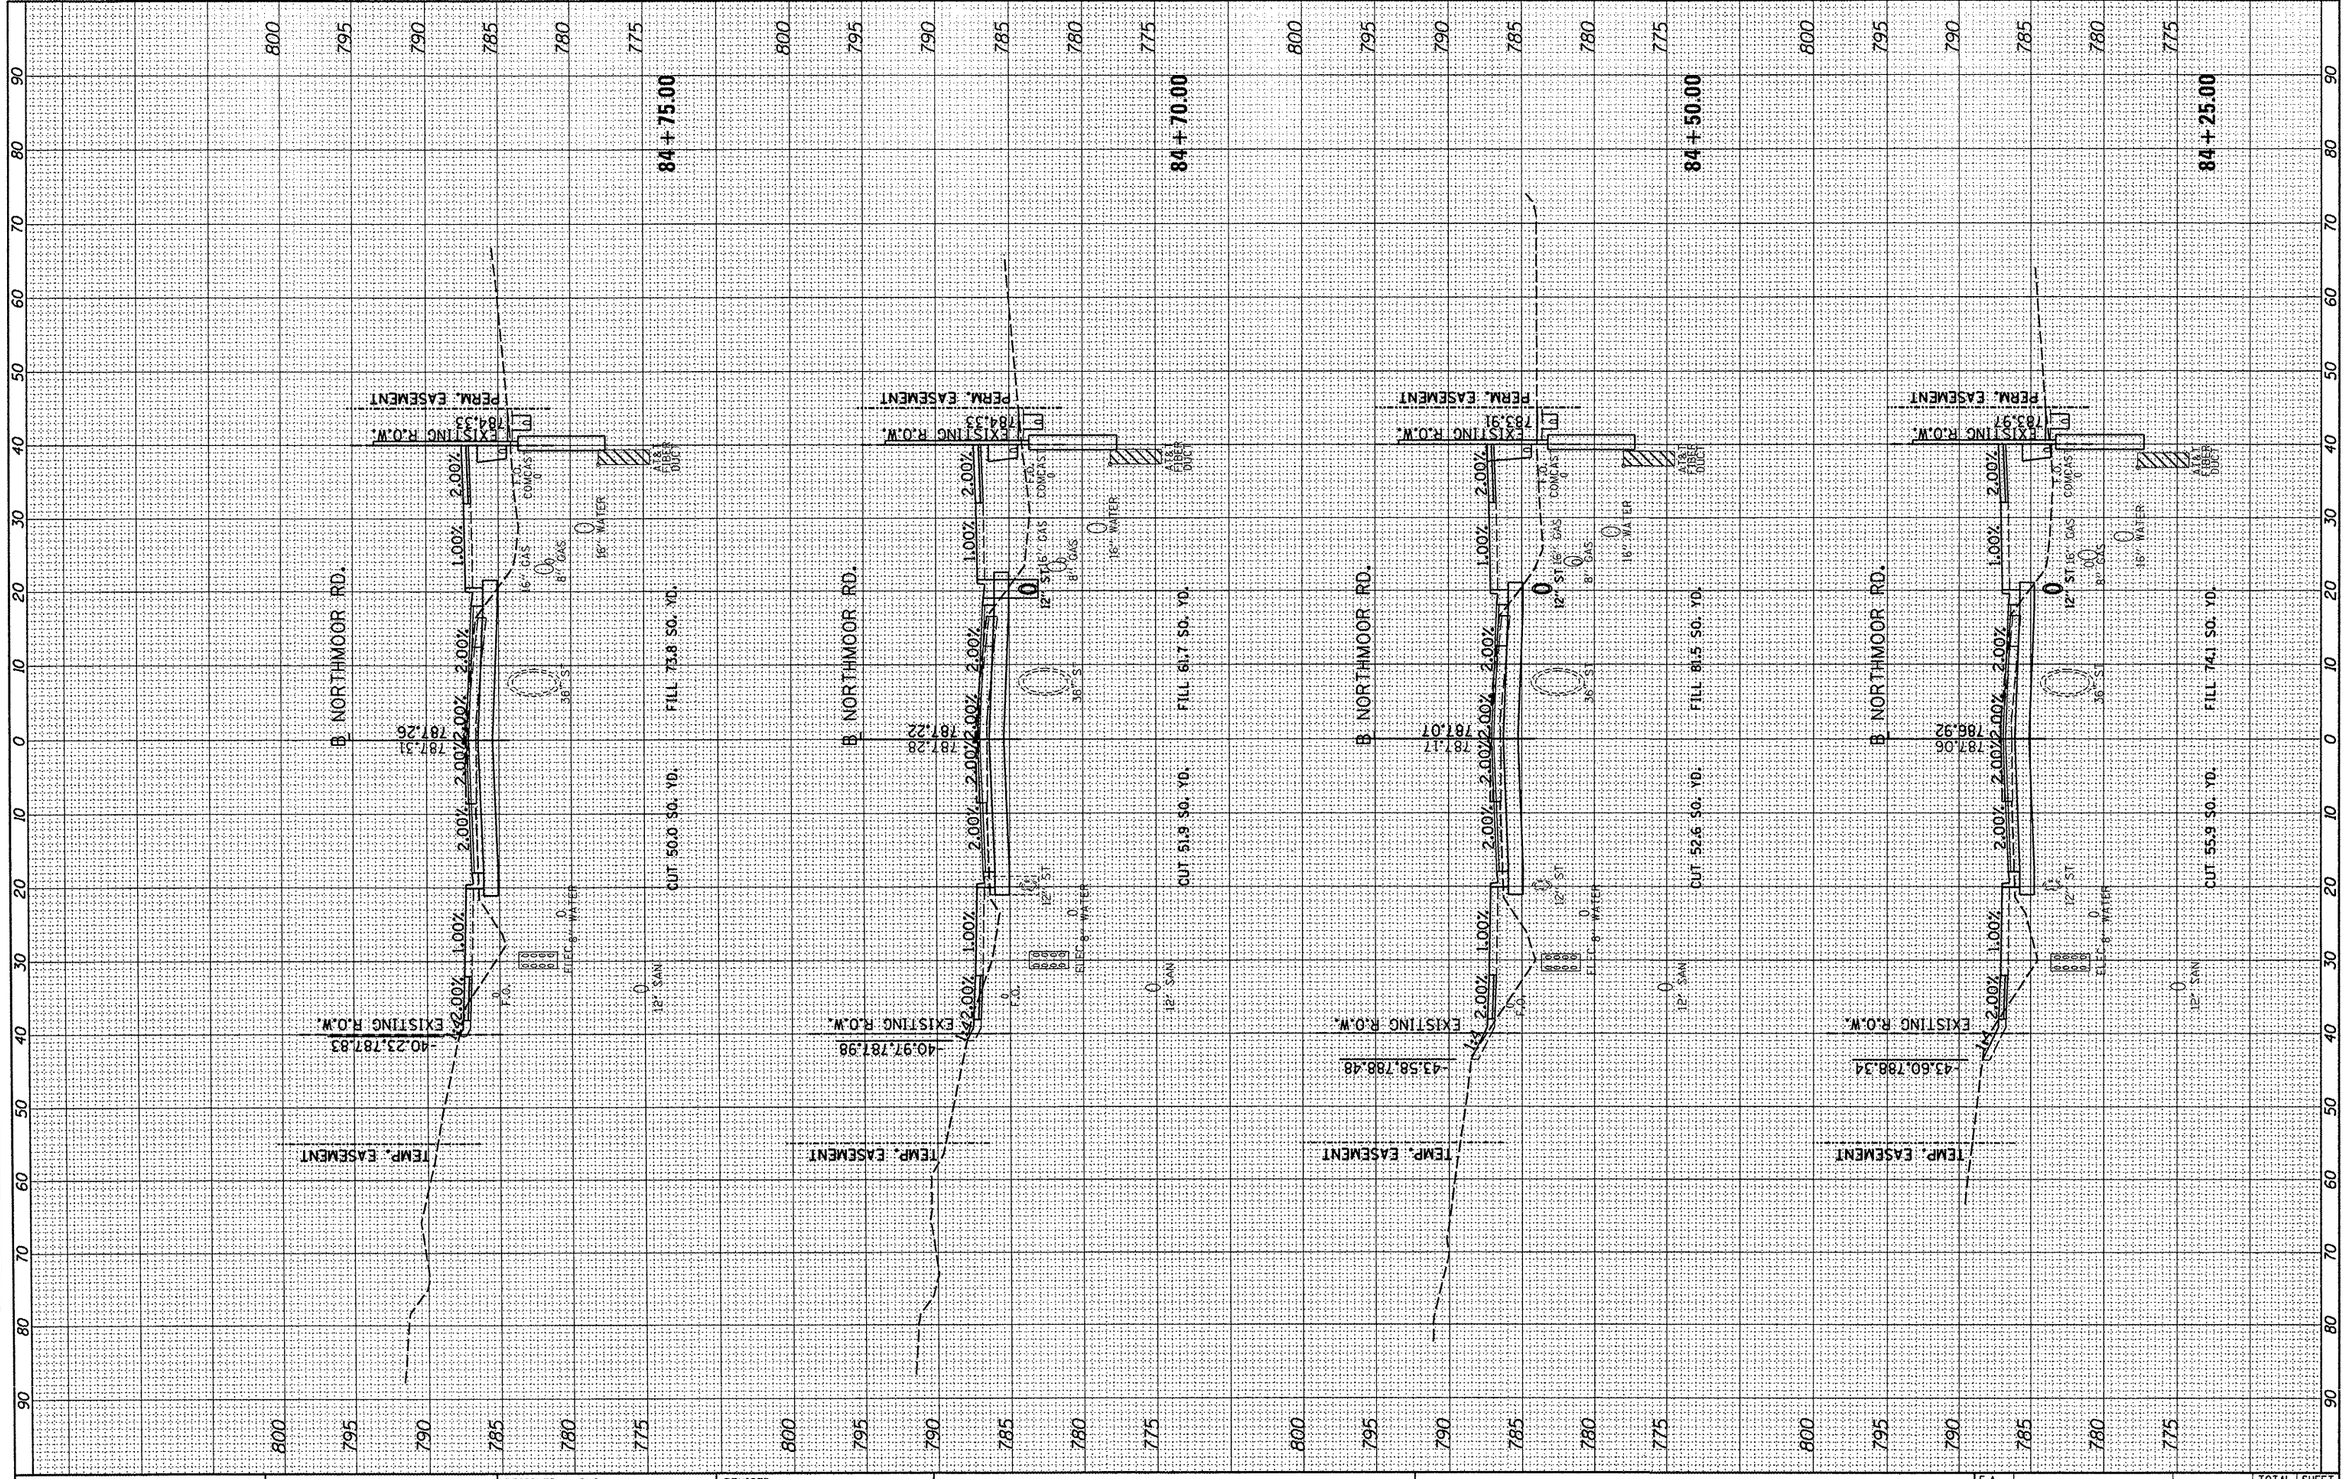

FINAL SURVEY	BY	DATE
SURVEYED		
PLOTTED		
COMPLETE		
NOTE BOOK		
AREAS		
NO. AREAS CHECKED		

ORIGINAL SURVEY	BY	DATE
SURVEYED		
PLOTTED		
TEMPLATE		
NOTE BOOK		
AREAS		
NO. AREAS CHECKED		

FILE NAME = I:\09Jobs\09L0027A\CADD\Road\Sheet\c-30lnor.dgn	USER NAME = dewso00878	DESIGNED - DLC	REVISED -
		DRAWN - DLC	REVISED -
	PLOT SCALE = 20.0000 ' / in.	CHECKED - MGD	REVISED -
	PLOT DATE = 04\02\2012	DATE - 03/27/12	REVISED -

STATE OF ILLINOIS
DEPARTMENT OF TRANSPORTATION

NORTHMOOR ROAD STAGE 2 IMPROVEMENT
NORTHMOOR RD – CROSS SECTIONS

SCALE: | SHEET NO. OF SHEETS | STA. 84+25.00 TO STA. 84+75.00

F.A. RTE.	SECTION	COUNTY	TOTAL SHEETS	SHEET NO.
6647	05-00302-01-PV	PEORIA	125	123
	11-00047-03-PV	CONTRACT NO. 89526		
	ILLINOIS FED. AID PROJECT			M-5093(137)