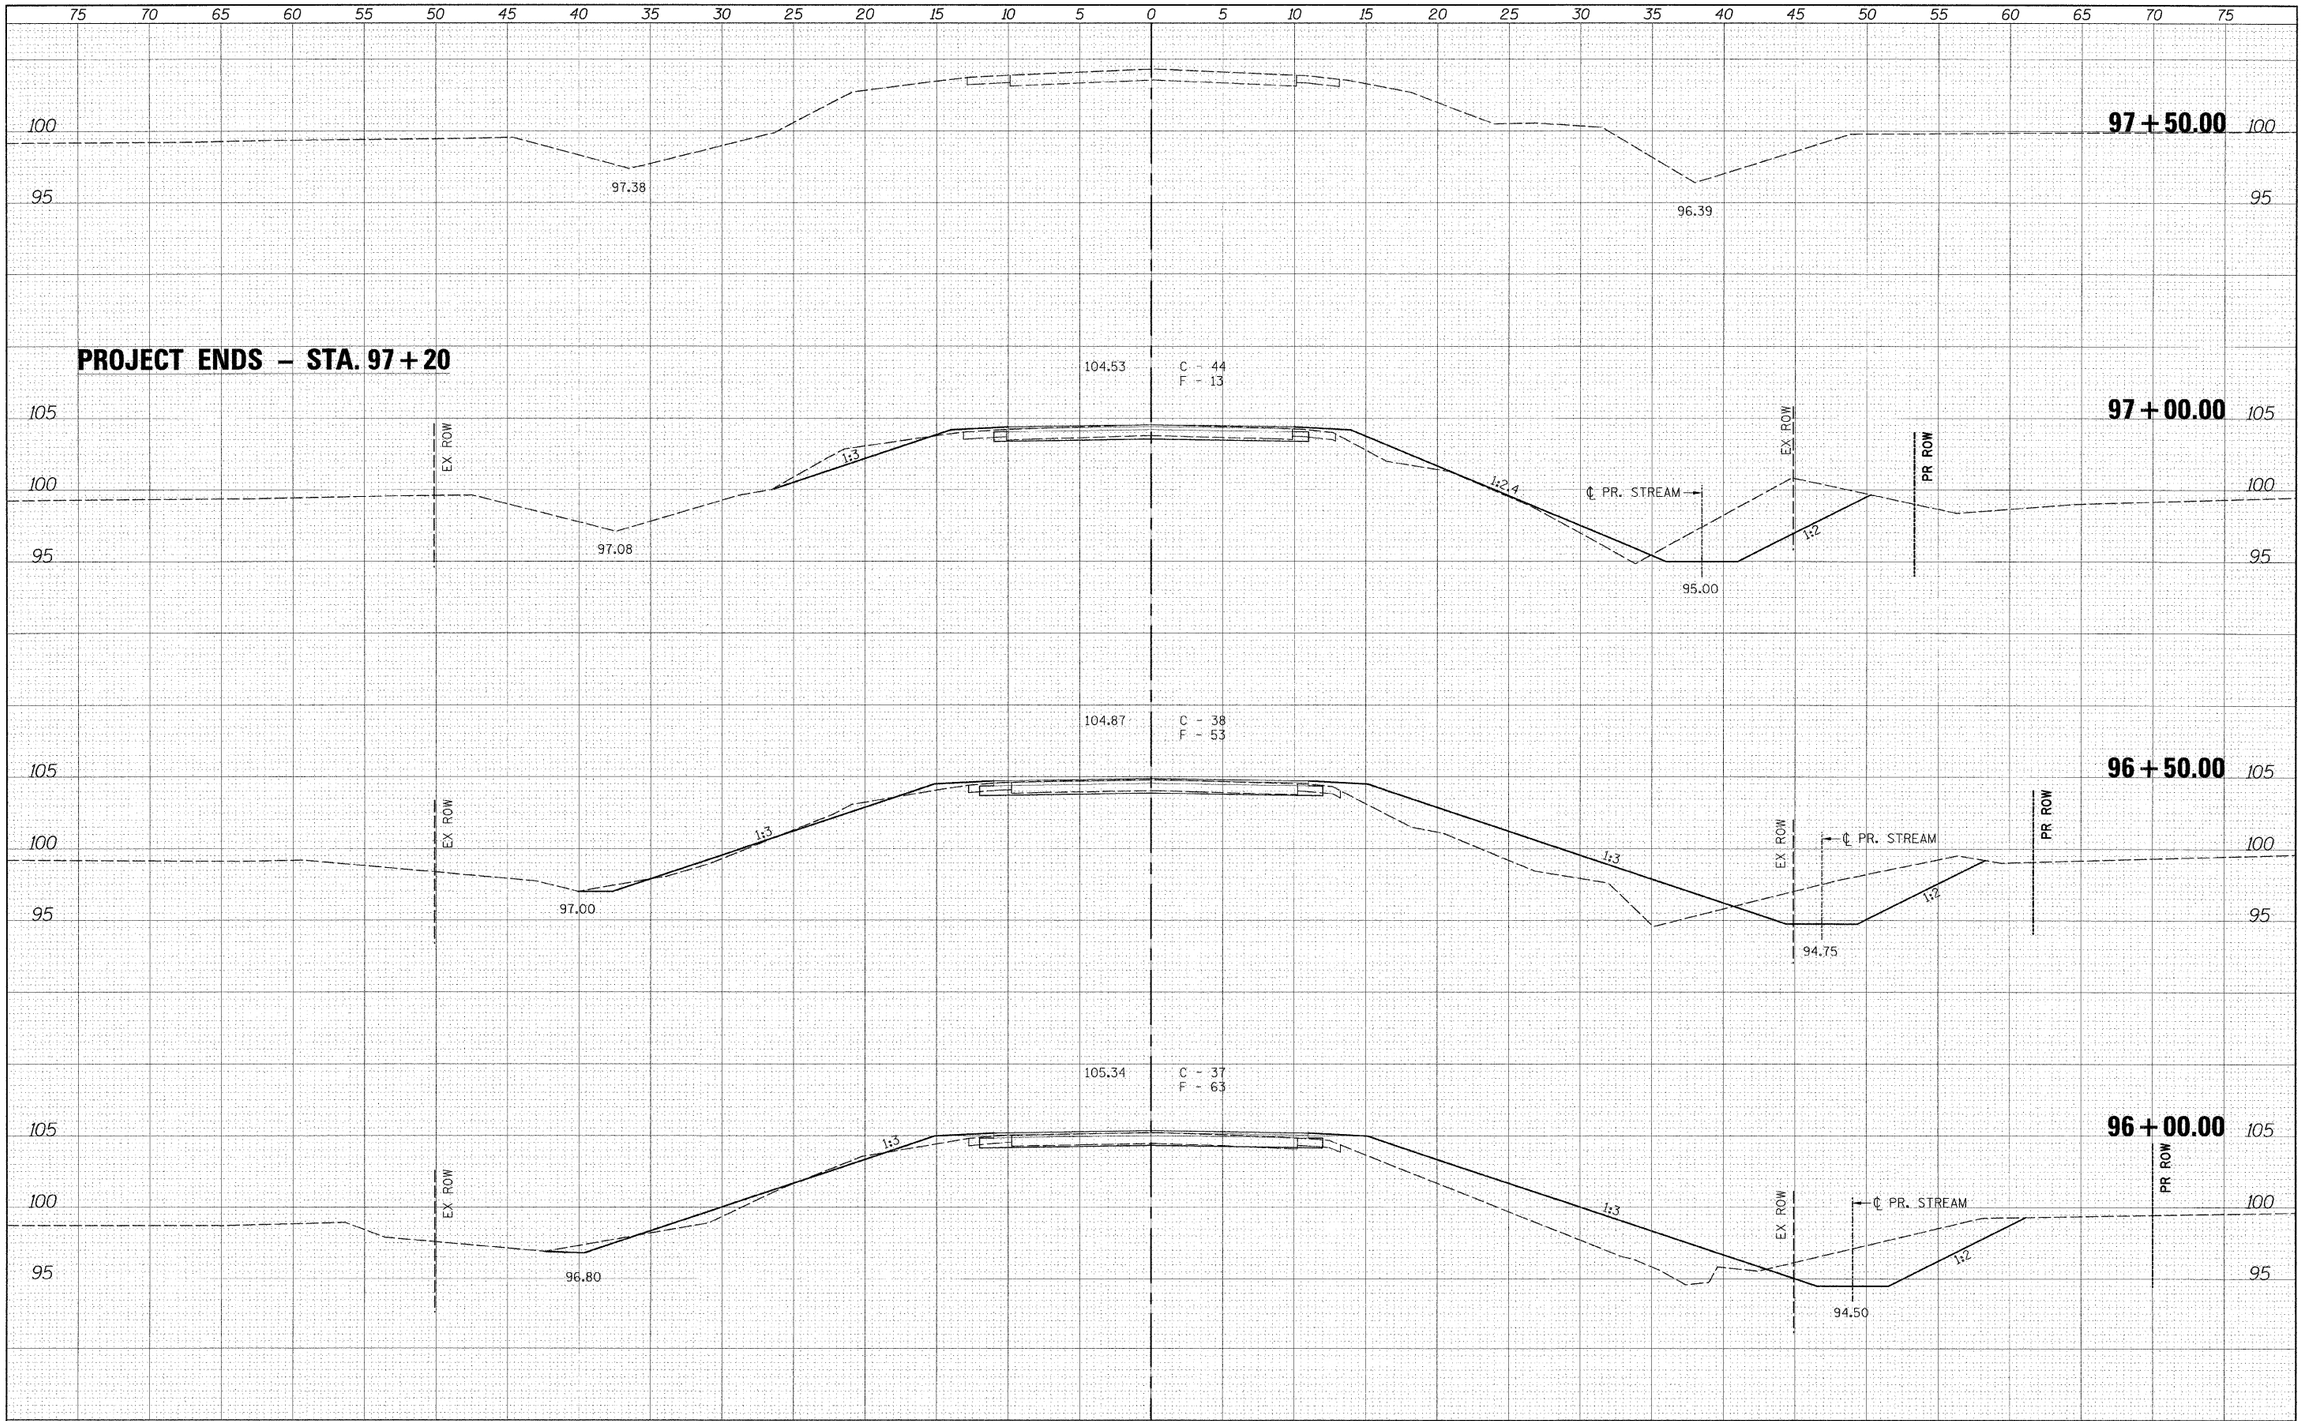

FILE NAME = $FILEL$	USER NAME = $USER$	DESIGNED - ___	REVISED - ___
		DRAWN - ___	REVISED - ___
	PLOT SCALE = $SCALE$	CHECKED - ___	REVISED - ___
	PLOT DATE = $DATE$	DATE - ___	REVISED - ___

Allen Henderson & Associates, Inc.
Civil and Structural Engineers Springfield, IL.
62703 Phone: (217)544-8033 IL. Design Firm
No. 184-001907

CROSS SECTIONS

SCALE: 1" = 5' | SHEET NO. 15 OF 15 SHEETS | STA. 96+00.00 TO STA. 97+50.00

C.H. RTE.	SECTION	COUNTY	TOTAL SHEETS	SHEET NO.
1	10-00060-00-BR	MENARD	15	15

CONTRACT NO. 93561

FED. ROAD DIST. NO. _ | ILLINOIS | FED. AID PROJECT