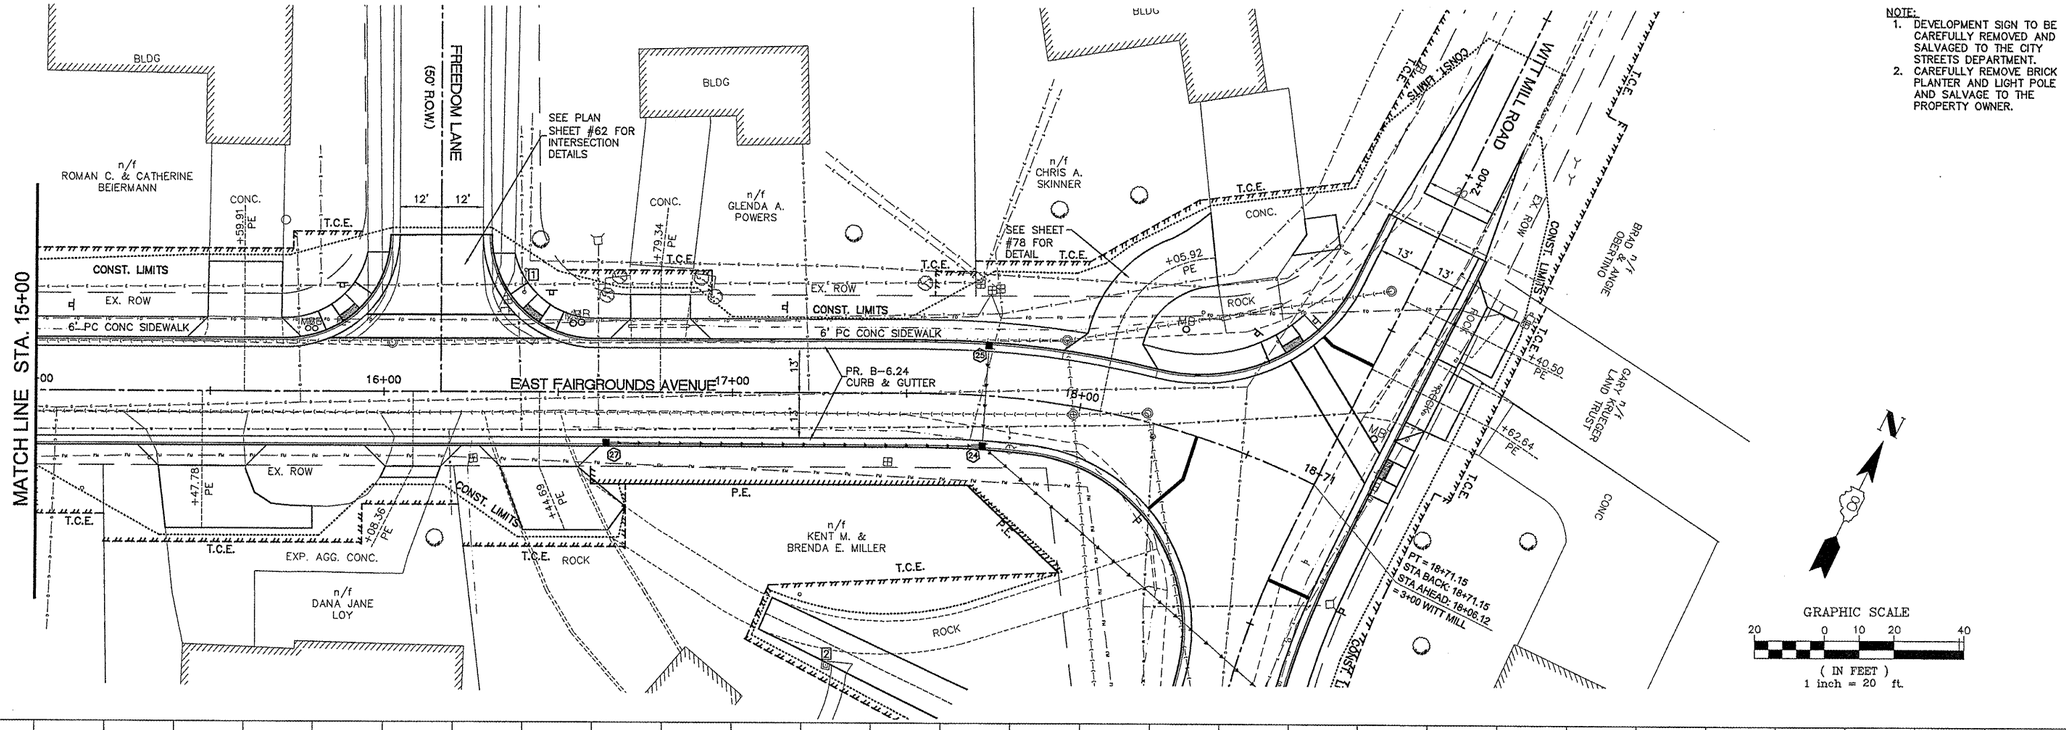


| | | | |
|---|---|---|---|
| FILE NAME =00140-321 | USER NAME = Hargan, Chris | DESIGNED – CSH | REVISED – |
| | | DRAWN – CSH | REVISED – |
| | PLOT SCALE = 1:2 | CHECKED – DLK | REVISED – |
| | PLOT DATE = 4/2/2012 | DATE – 3/28/12 | REVISED – |

STATE OF ILLINOIS
DEPARTMENT OF TRANSPORTATION

ROADWAY PLAN AND PROFILE

SCALE: 1:20 | SHEET NO. 21 OF 117 SHEETS | STA. 10+00 TO STA. 15+00

| F.A.U. RTE. | SECTION | COUNTY | TOTAL SHEETS | SHEET NO. |
|---|---|---|---|---|
| 8801 | 05-00034-01-RP | JERSEY | 117 | 21 |
| | | CONTRACT NO. 97371 | | |
| FED. ROAD DIST. NO. 8 | ILLINOIS | FED. AID PROJECT | | |