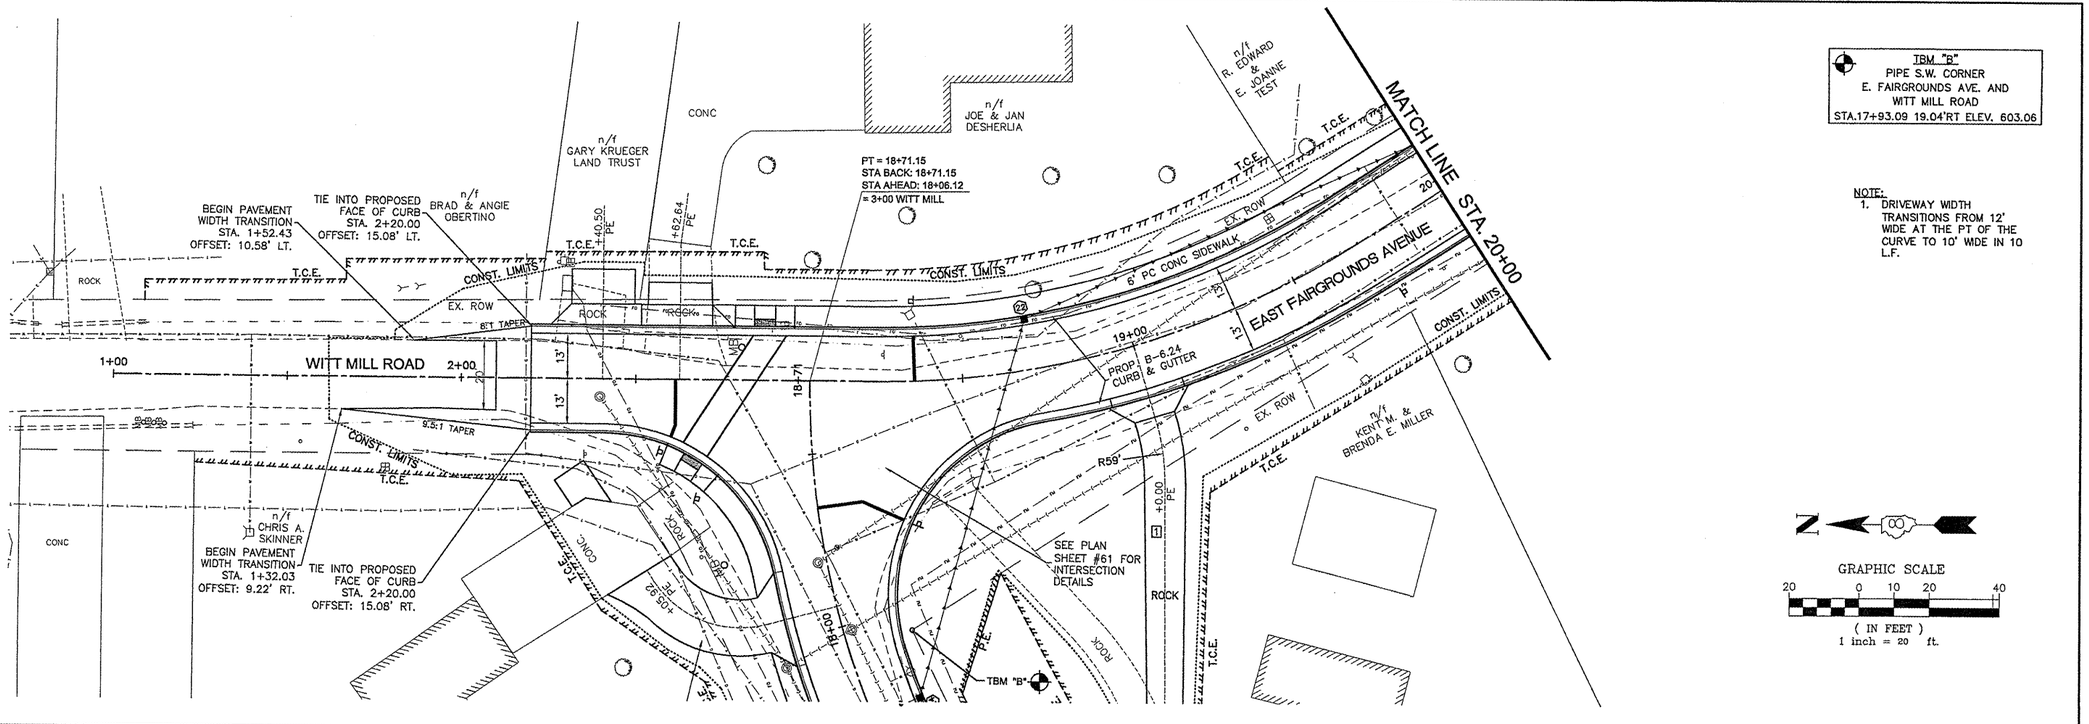

FILE NAME =00140-321	USER NAME = Hargan, Chris	DESIGNED - CSH	REVISED -
		DRAWN - CSH	REVISED -
	PLOT SCALE = 1:2	CHECKED - DLK	REVISED -
	PLOT DATE = 4/2/2012	DATE - 3/28/12	REVISED -

STATE OF ILLINOIS
DEPARTMENT OF TRANSPORTATION

ROADWAY PLAN AND PROFILE

SCALE: 1:20 | SHEET NO. 22 OF 117 SHEETS | STA. 1+00 | TO STA. 20+00

F.A.U. RTE.	SECTION	COUNTY	TOTAL SHEETS	SHEET NO.
8801	05-00034-01-RP	JERSEY	117	22
		CONTRACT NO. 97371		
FED. ROAD DIST. NO. 8	ILLINOIS	FED. AID PROJECT		