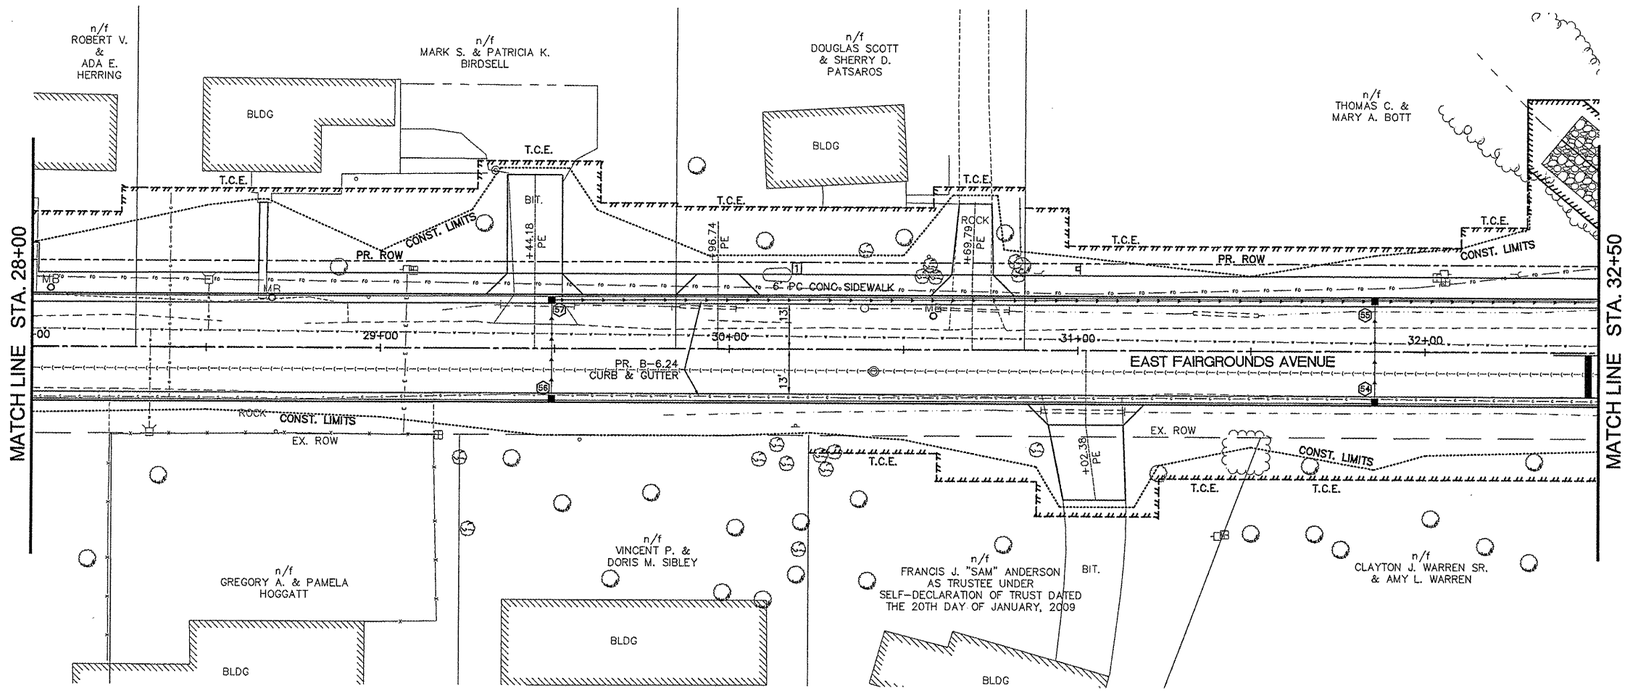

NOTE:

1. LANDSCAPE BOARDER TO BE REMOVED AND SALVAGED TO PROPERTY OWNER.

N

GRAPHIC SCALE

20 0 10 20 40

(IN FEET)
1 inch = 20 ft.

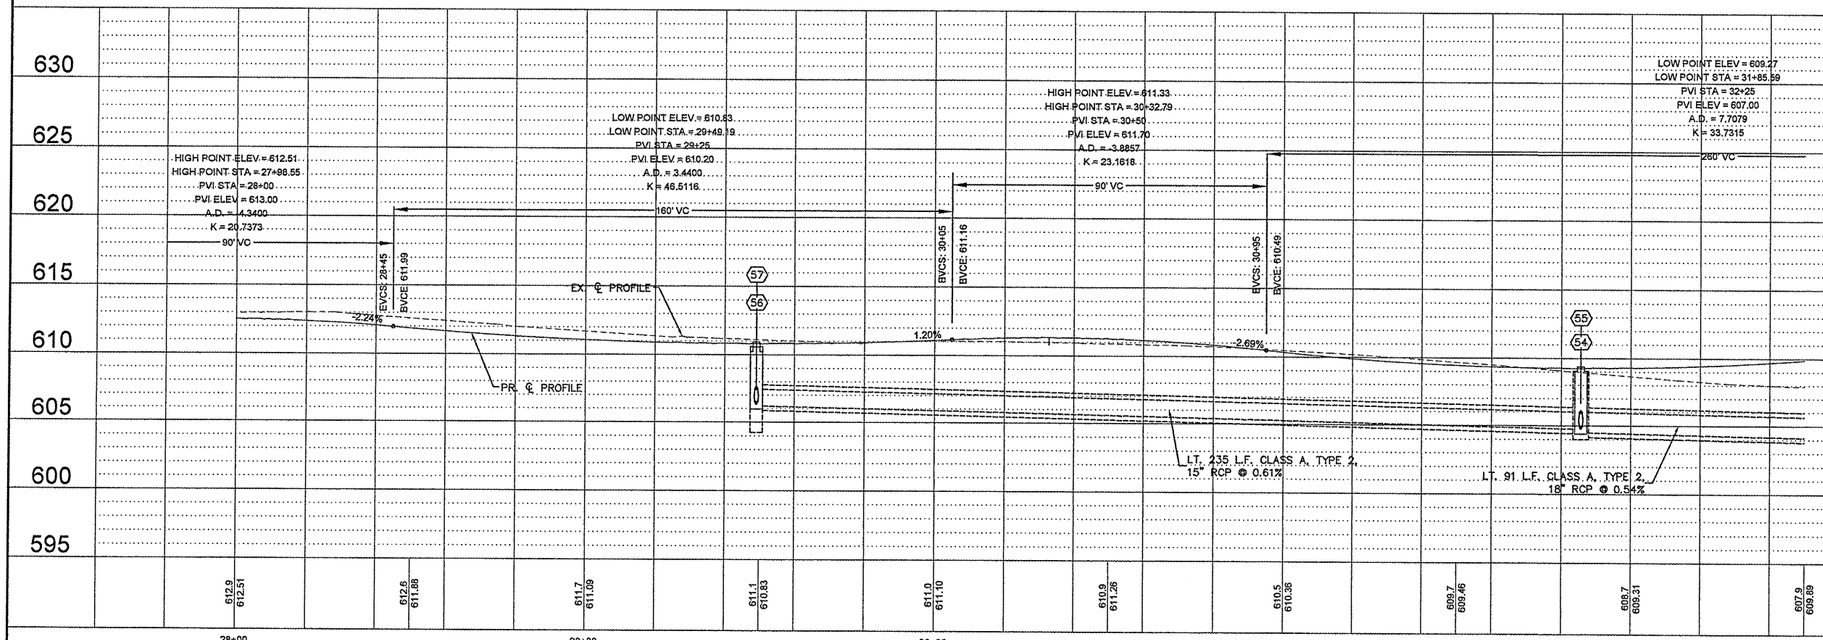

FILE NAME =00140-321	USER NAME = Hargan, Chris	DESIGNED - CSH	REVISED -	STATE OF ILLINOIS DEPARTMENT OF TRANSPORTATION	ROADWAY PLAN AND PLOT	F.A.U. RTE.	SECTION	COUNTY	TOTAL SHEETS	SHEET NO.
		DRAWN - CSH	REVISED -			8801	05-00034-01-RP	JERSEY	117	25
	PLOT SCALE = 1:2	CHECKED - DLK	REVISED -					CONTRACT NO. 97371		
	PLOT DATE = 4/2/2012	DATE - 3/28/12	REVISED -		SCALE: 1:20 SHEET NO. 25 OF 117 SHEETS STA. 28+00 TO STA. 32+50	FED. ROAD DIST. NO. 8 ILLINOIS FED. AID PROJECT				