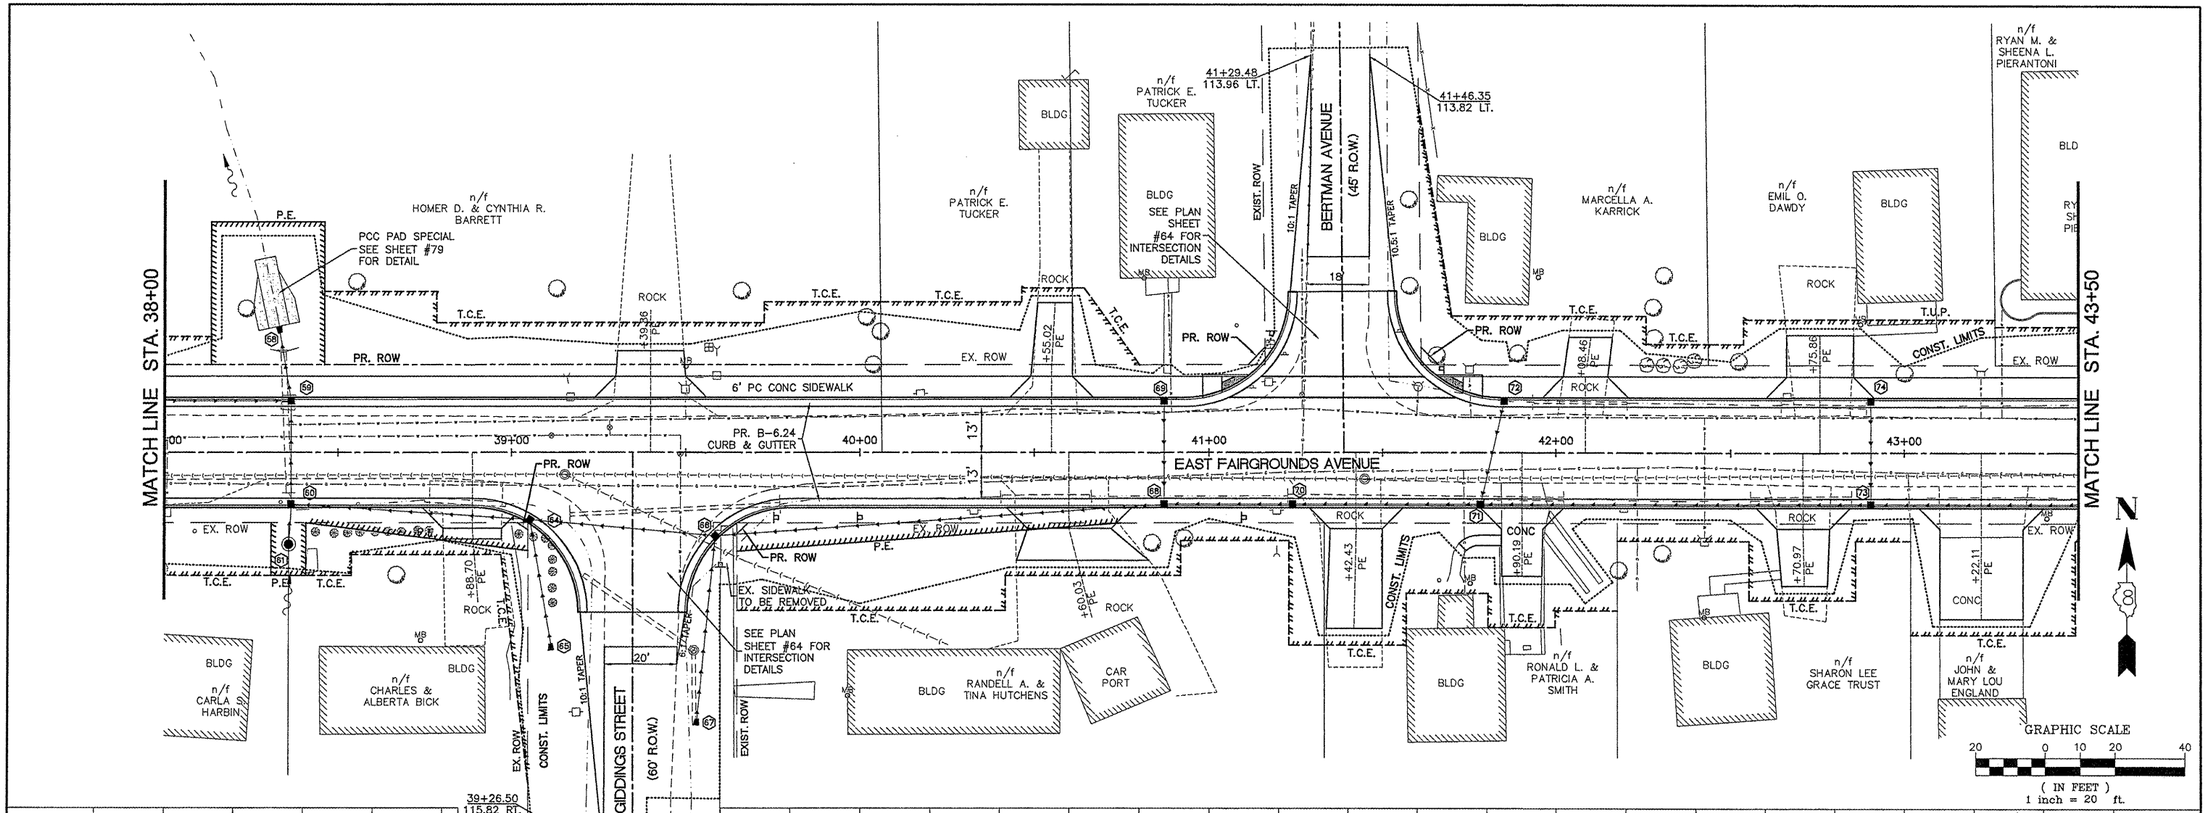

FILE NAME =00140-321	USER NAME = Hargan, Chris	DESIGNED - CSH	REVISED -	STATE OF ILLINOIS DEPARTMENT OF TRANSPORTATION	ROADWAY PLAN AND PROFILE	F.A.U. RTE.	SECTION	COUNTY	TOTAL SHEETS	SHEET NO.
		DRAWN - CSH	REVISED -			8801	05-00034-01-RP	JERSEY	117	27
	PLOT SCALE = 1:2	CHECKED - DLK	REVISED -					CONTRACT NO. 97371		
	PLOT DATE = 4/2/2012	DATE - 3/28/12	REVISED -		SCALE: 1:20 SHEET NO. 27 OF 117 SHEETS STA. 38+00 TO STA. 43+50	FED. ROAD DIST. NO. 8	ILLINOIS	FED. AID PROJECT		