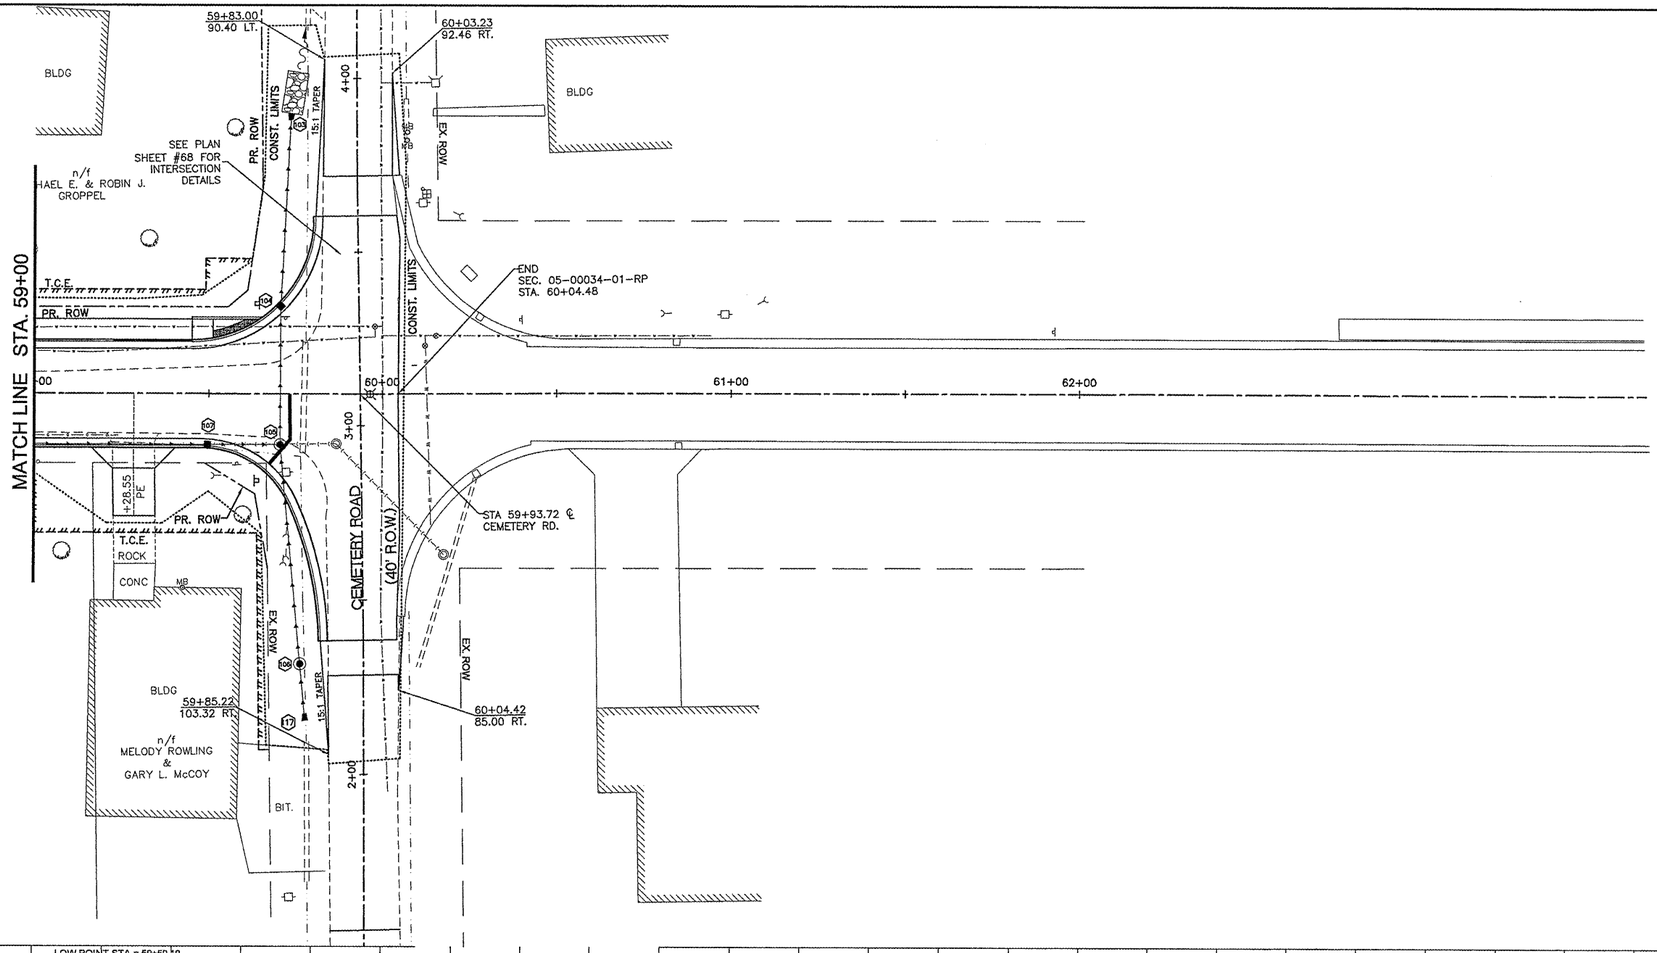

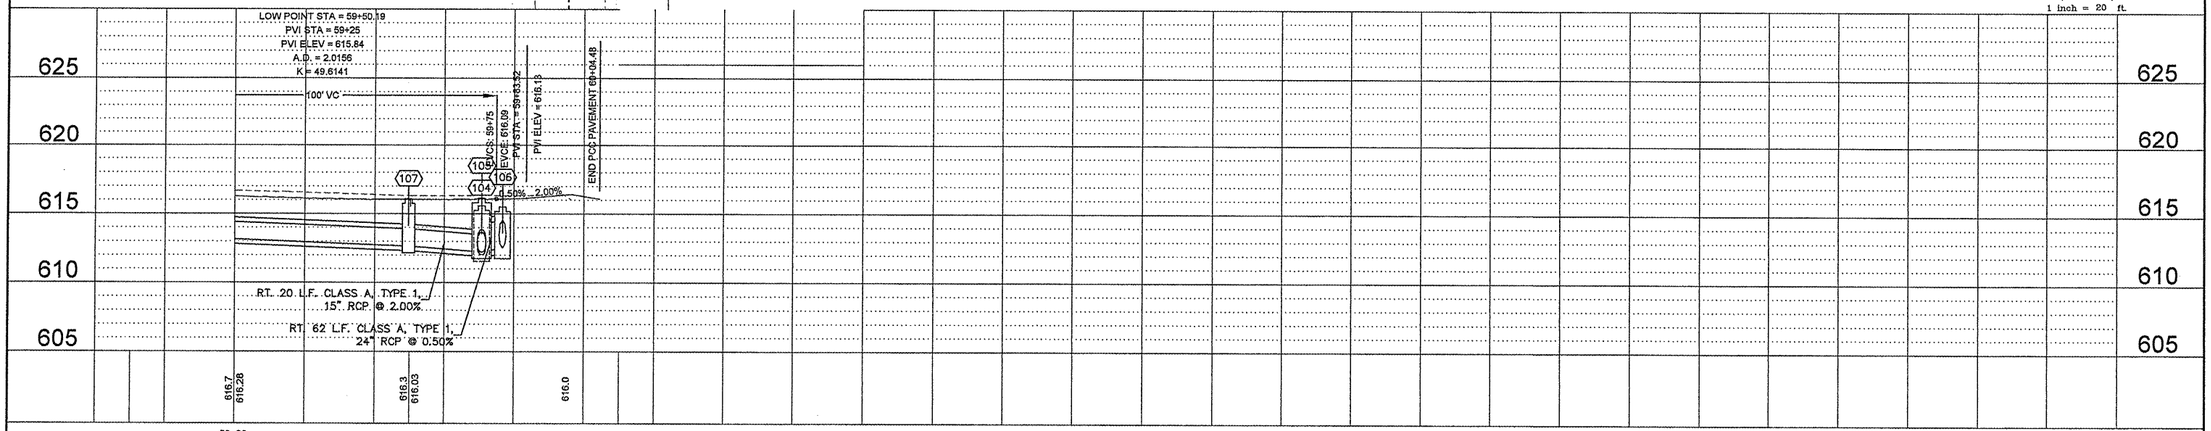

FILE NAME =00140-321	USER NAME = Hargan, Chris	DESIGNED - CSH	REVISED -	STATE OF ILLINOIS DEPARTMENT OF TRANSPORTATION	ROADWAY PLAN AND PROFILE	F.A.U. RTE.	SECTION	COUNTY	TOTAL SHEETS	SHEET NO.
		DRAWN - CSH	REVISED -			8801	05-00034-01-RP	JERSEY	117	31
	PLOT SCALE = 1:2	CHECKED - DLK	REVISED -							
	PLOT DATE = 3/10/2012	DATE - 3/9/12	REVISED -		SCALE: 1:20 SHEET NO. 31 OF 117 SHEETS STA. 59+00 TO STA. END			CONTRACT NO. 97371		
						FED. ROAD DIST. NO. 8 ILLINOIS FED. AID PROJECT				