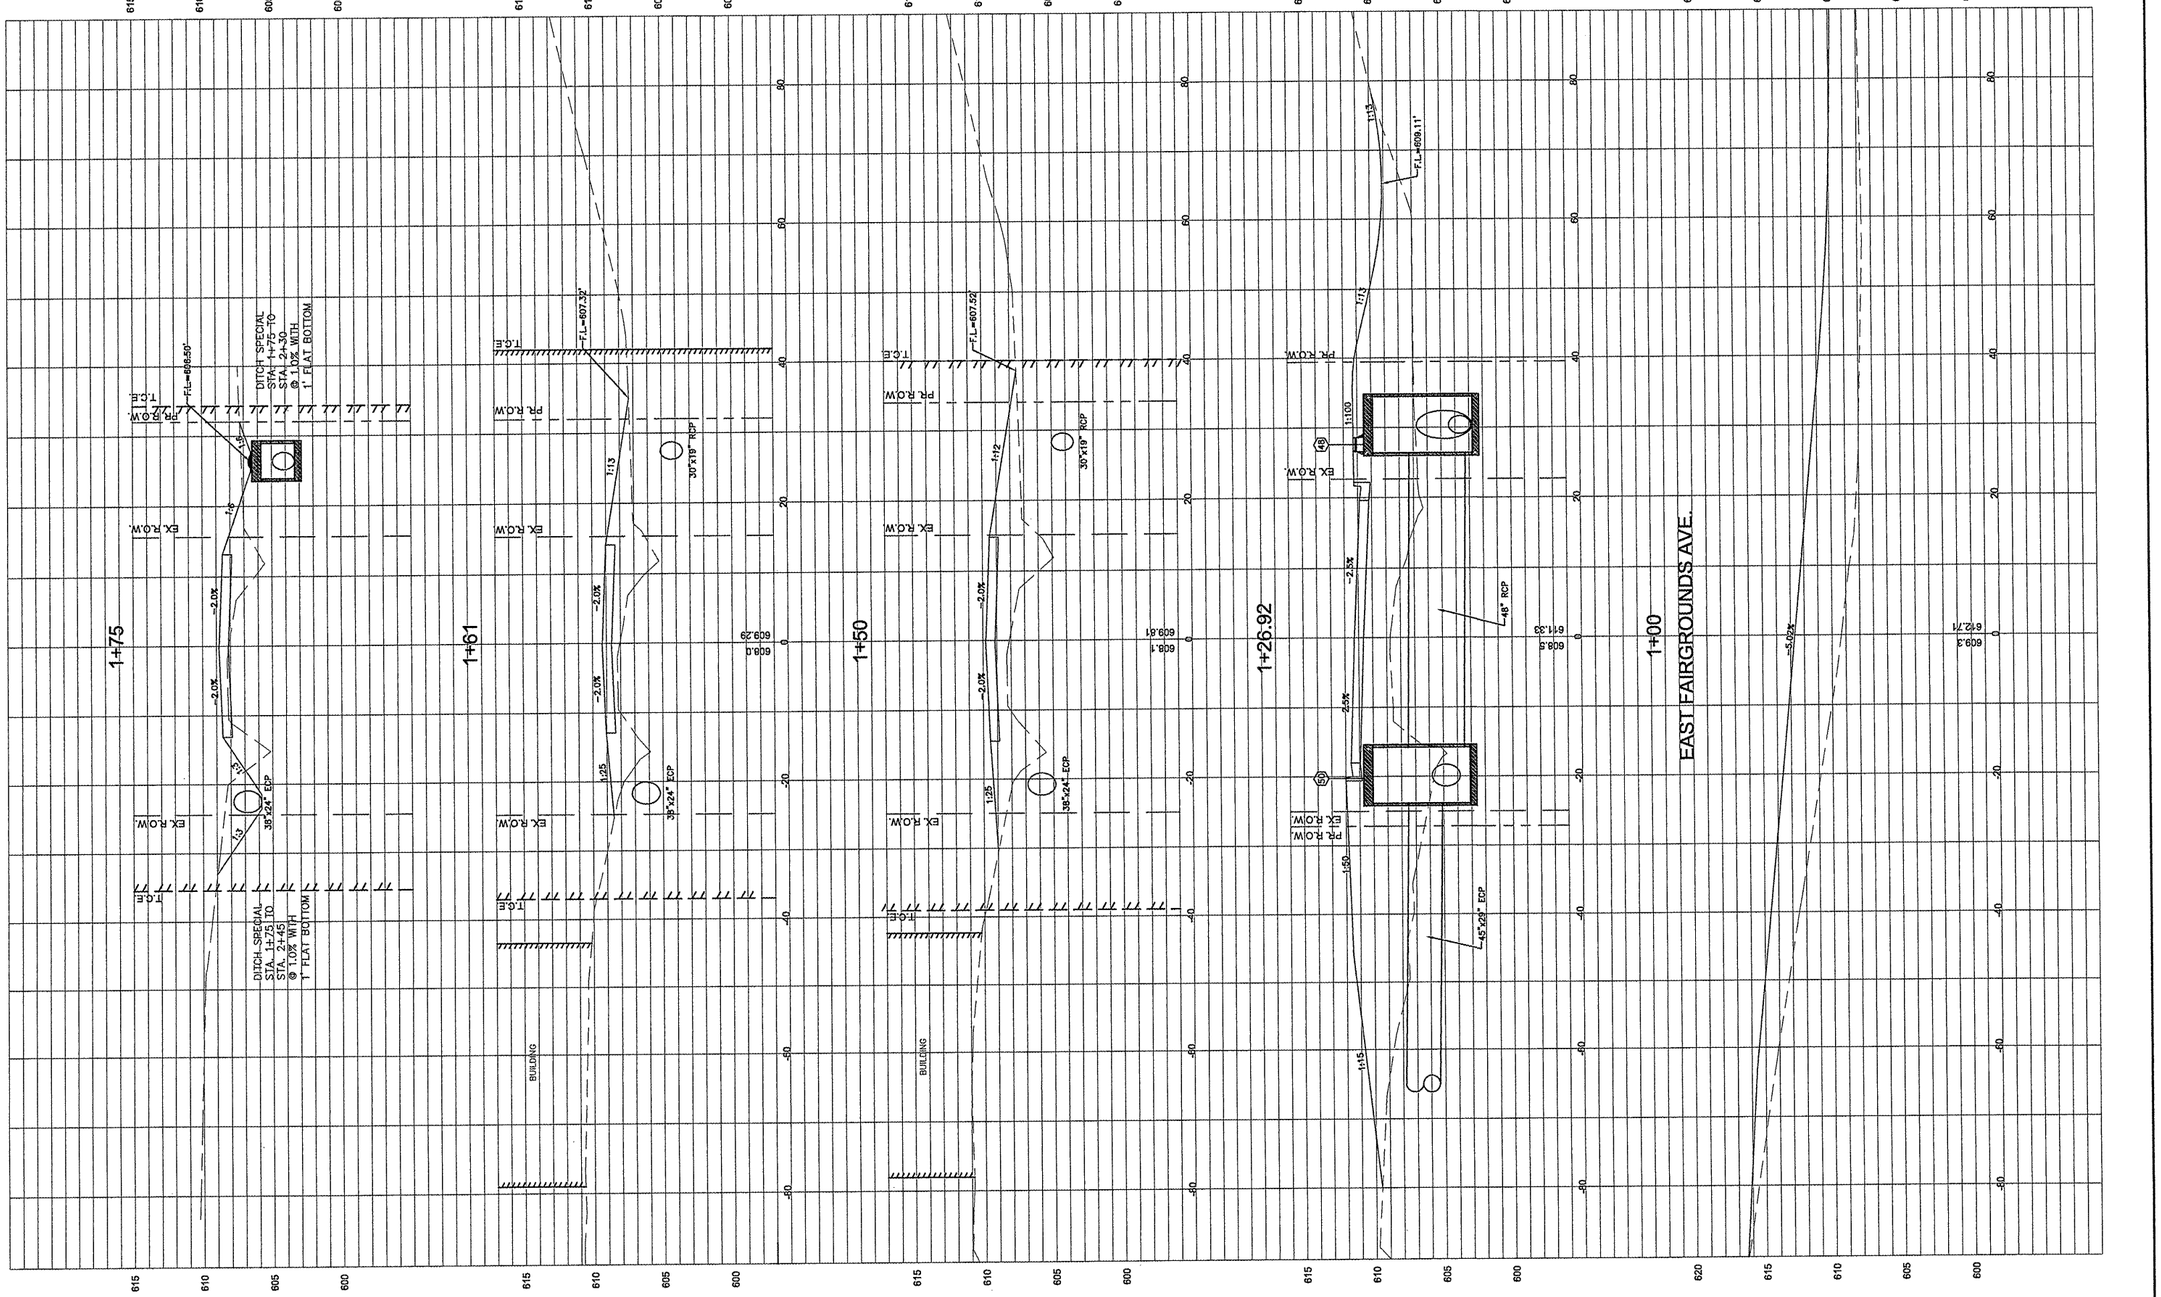

FILE NAME = 00140-321	USER NAME = Hargan, Chris	DESIGNED - CSH	REVISED -	STATE OF ILLINOIS DEPARTMENT OF TRANSPORTATION	FOREST STREET CROSS SECTIONS	F.A.U. RTE.	SECTION	COUNTY	TOTAL SHEETS	SHEET NO.
		DRAWN - CSH	REVISED -			8801	05-00034-01-RP	JERSEY	117	116
	PLOT SCALE = 1:2	CHECKED - DLK	REVISED -					CONTRACT NO.: 97371		
	PLOT DATE = 3/10/2012	DATE - 3/9/12	REVISED -		SCALE: 1:10 SHEET NO.116 OF 117 SHEETS STA. 1+00 TO STA. 1+84	FED. ROAD DIST. NO. 8 ILLINOIS				