F.A.U. ROUTE	SECTION	COUNTY	TOTAL SHEETS	SHEET NUMBER
9910	10-00050-00-RS	UNION	16	11
CITY OF ANNA		PROJECT NO. M-5080(006)		
CONTRACT NO. 99470		JOB NO. C99-542-10		

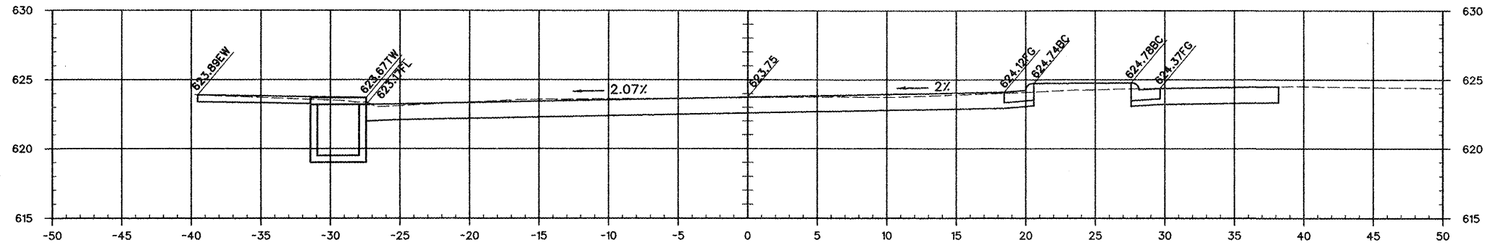

1+50

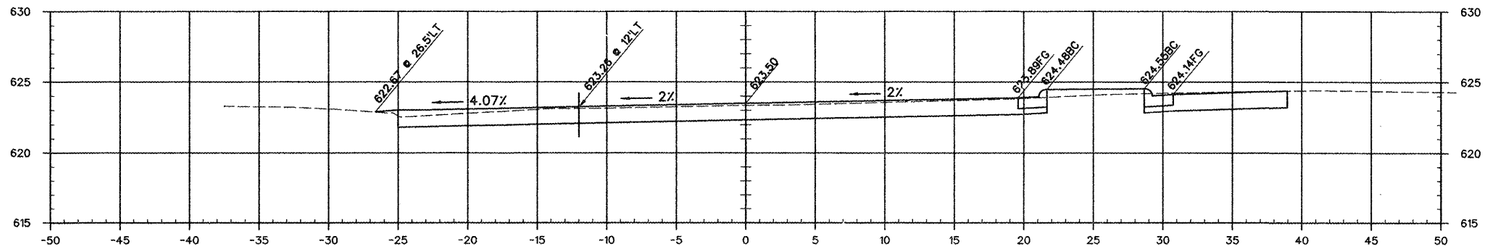

1+25

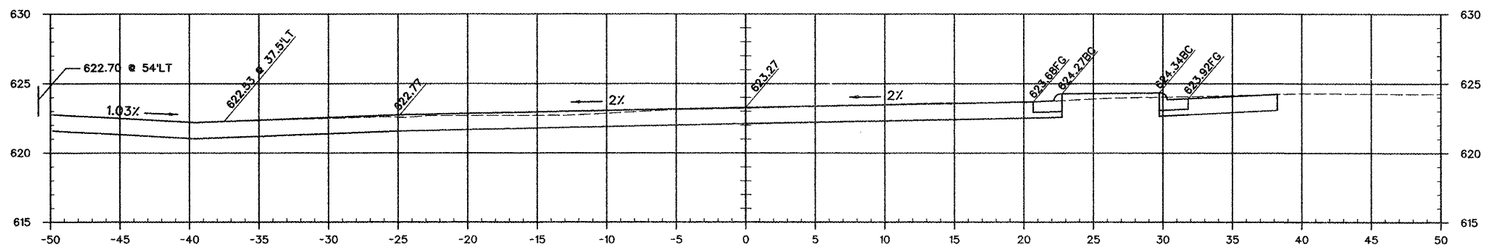

1+00

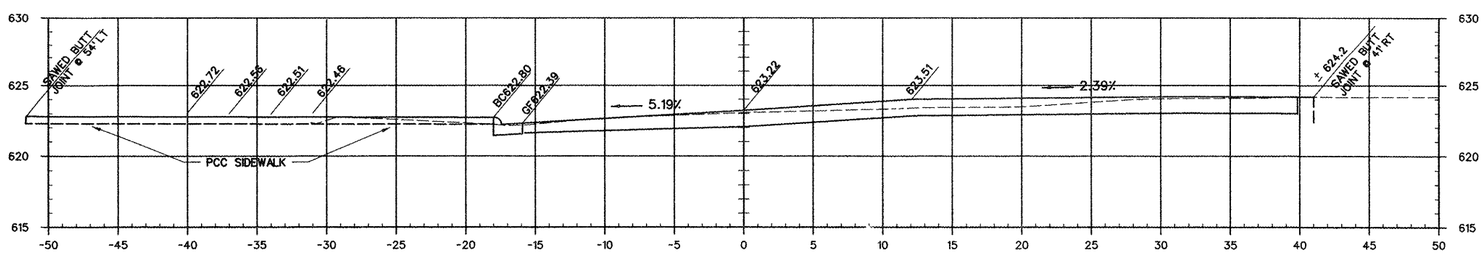

0+75

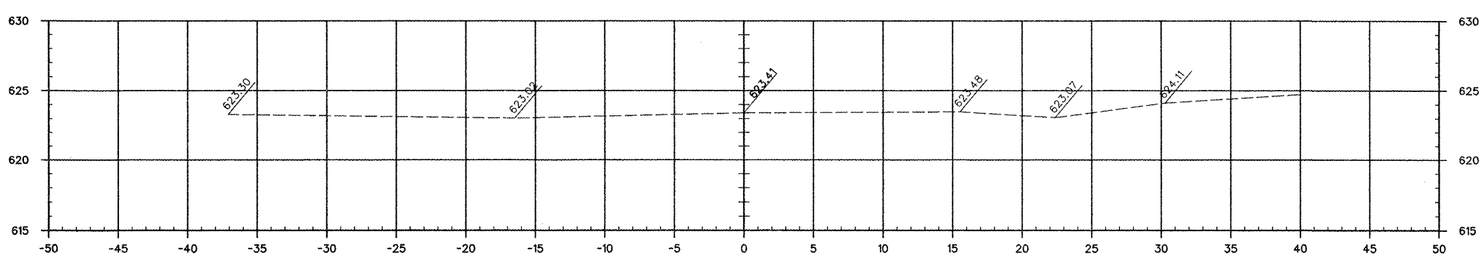

0+50

CITY OF ANNA
UNION COUNTY, ILLINOIS

IMPROVEMENTS TO EAST DAVIE STREET

CROSS SECTIONS STA 0+50 - STA 1+50