CONTRACT NO. 66611

FAP RTE	SECTION	COUNTY	TOTAL SHEETS	SHEET NO.
649	(2Z)N & TS-3	MARSHALL	21	19
STA. 24+73		TO STA. 26+00		
FED. ROAD DIST. NO. _	ILLINOIS	FED. AID PROJECT		

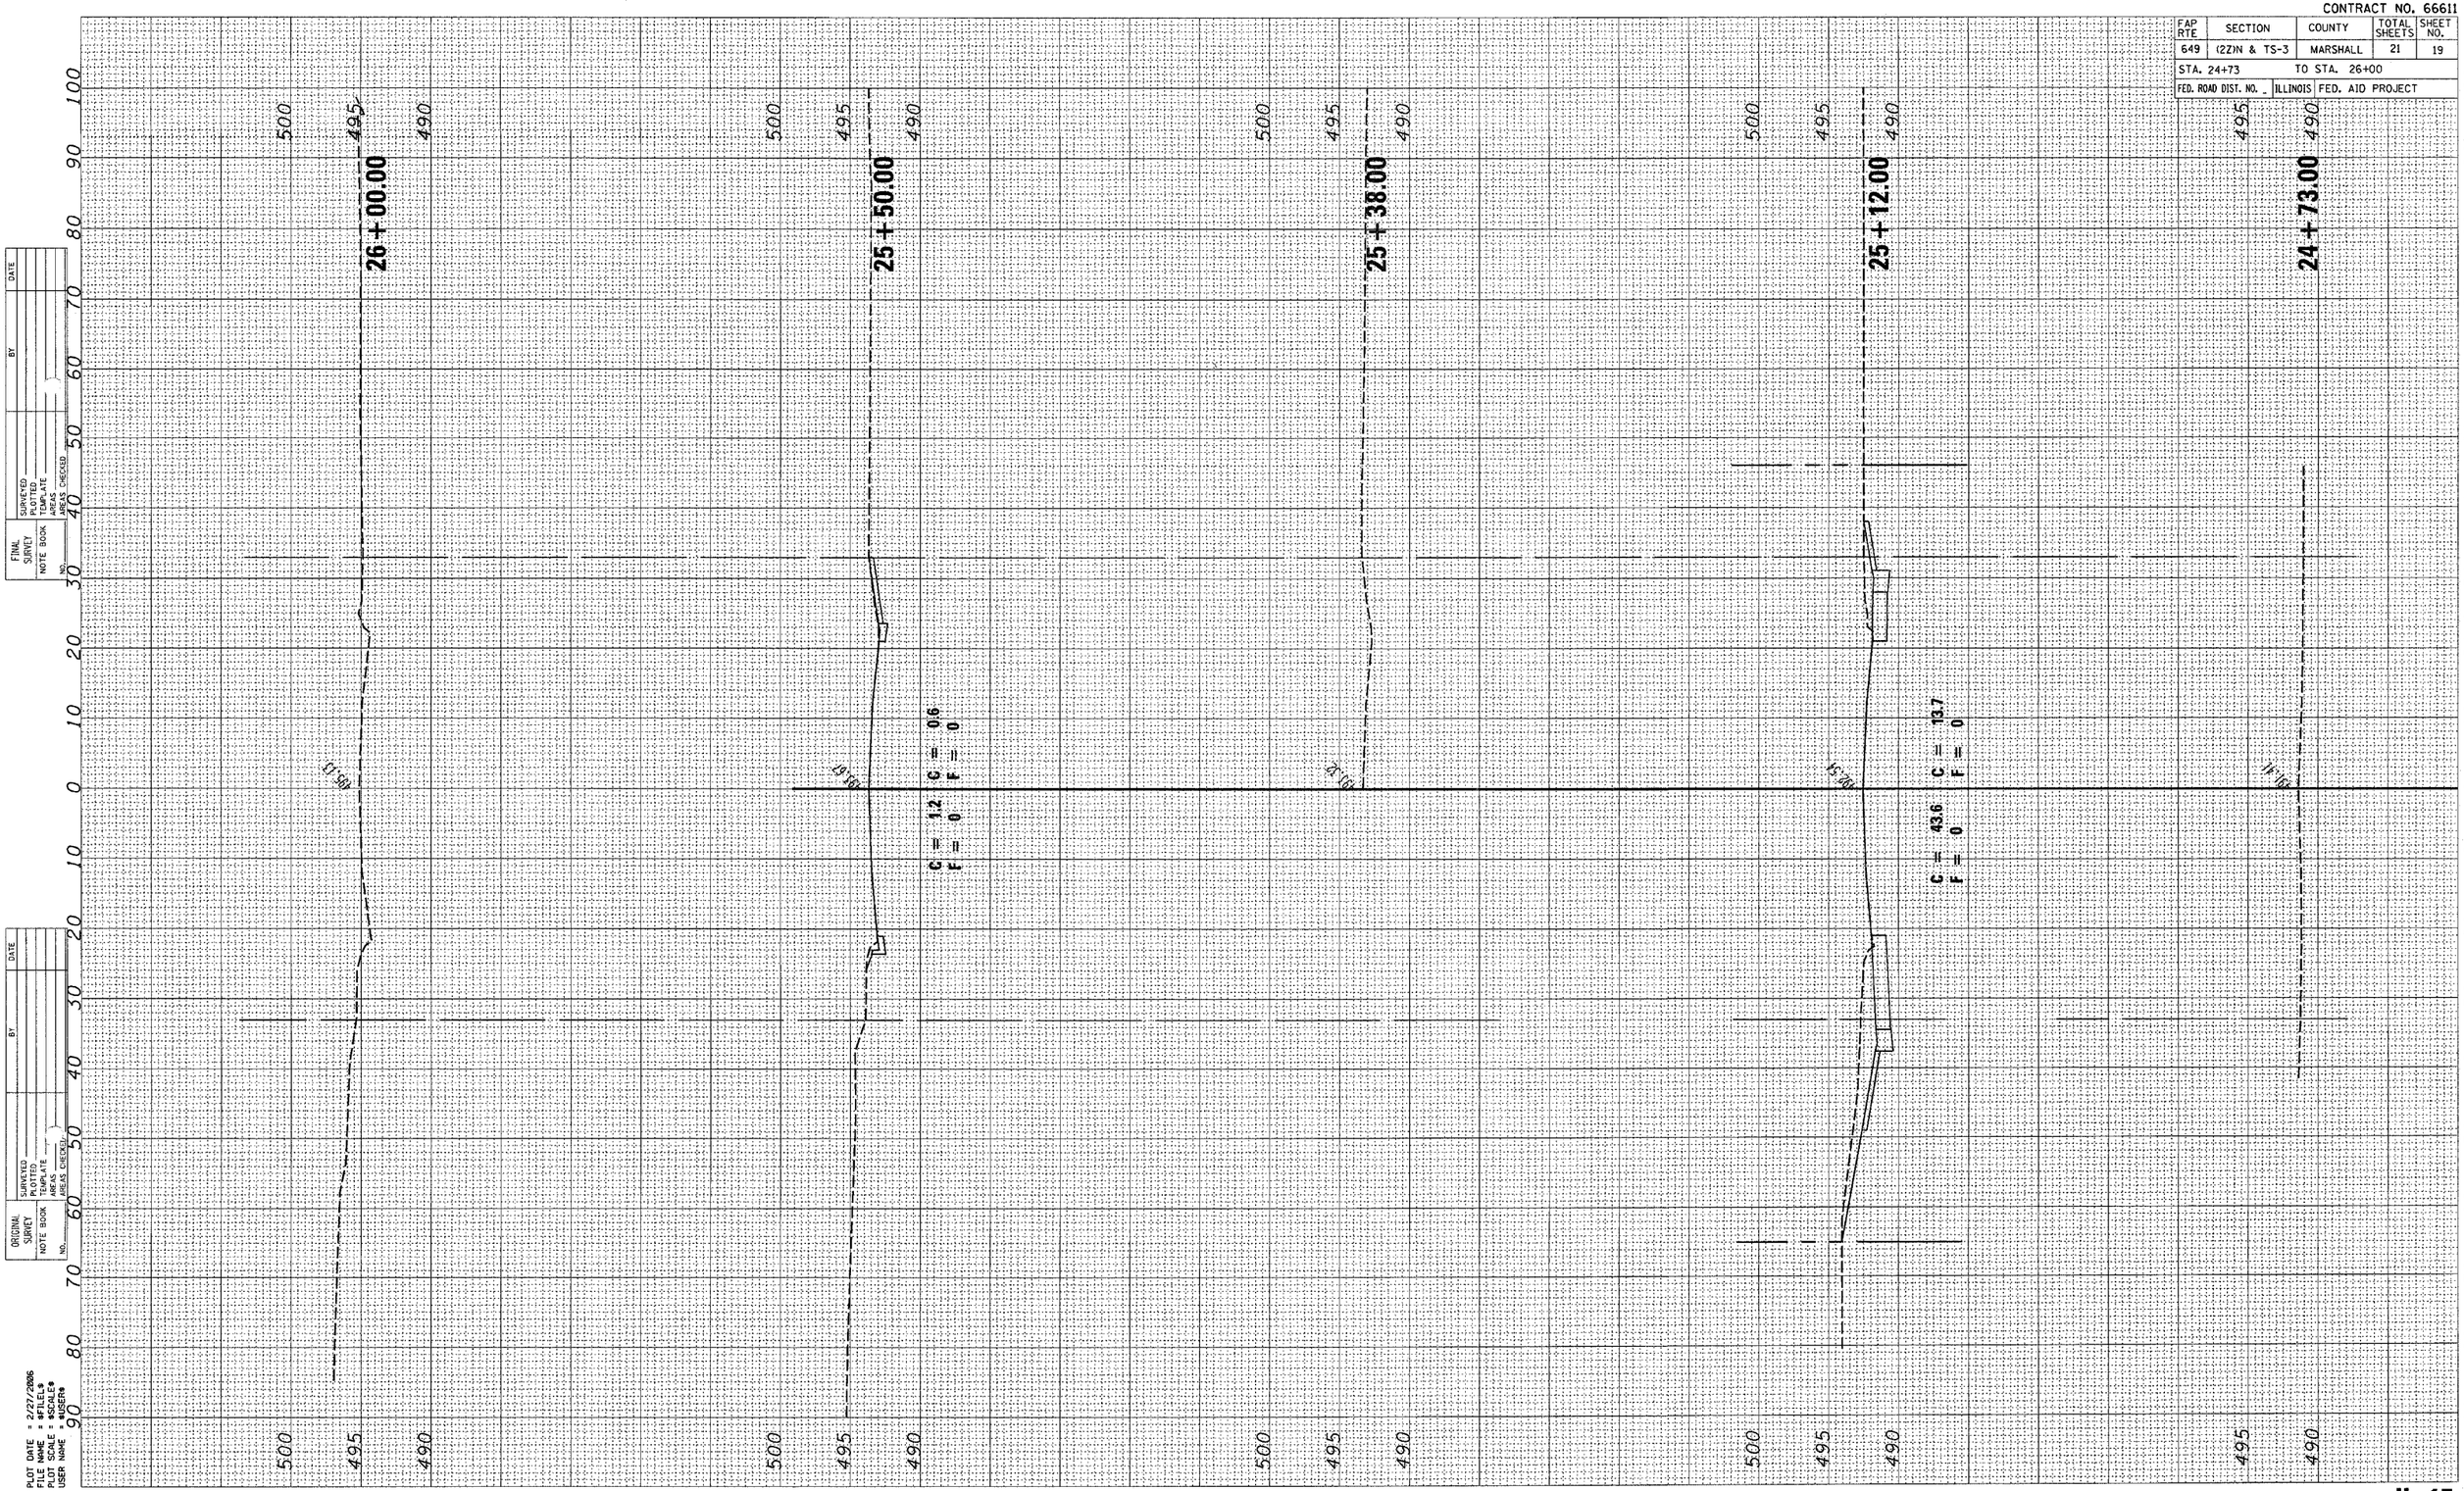

IL. 17

STA. 24+73 TO 26+00