CONTRACT NO. 76549

F.A.P. RTE.	SECTION	COUNTY	TOTAL SHEETS	SHEET NO.
314	110-1VBR-1	MADISON	77	43

STA. 500+50.00 TO STA. 501+00.00

FED. ROAD DIST. NO. ILLINOIS FED. AID PROJECT

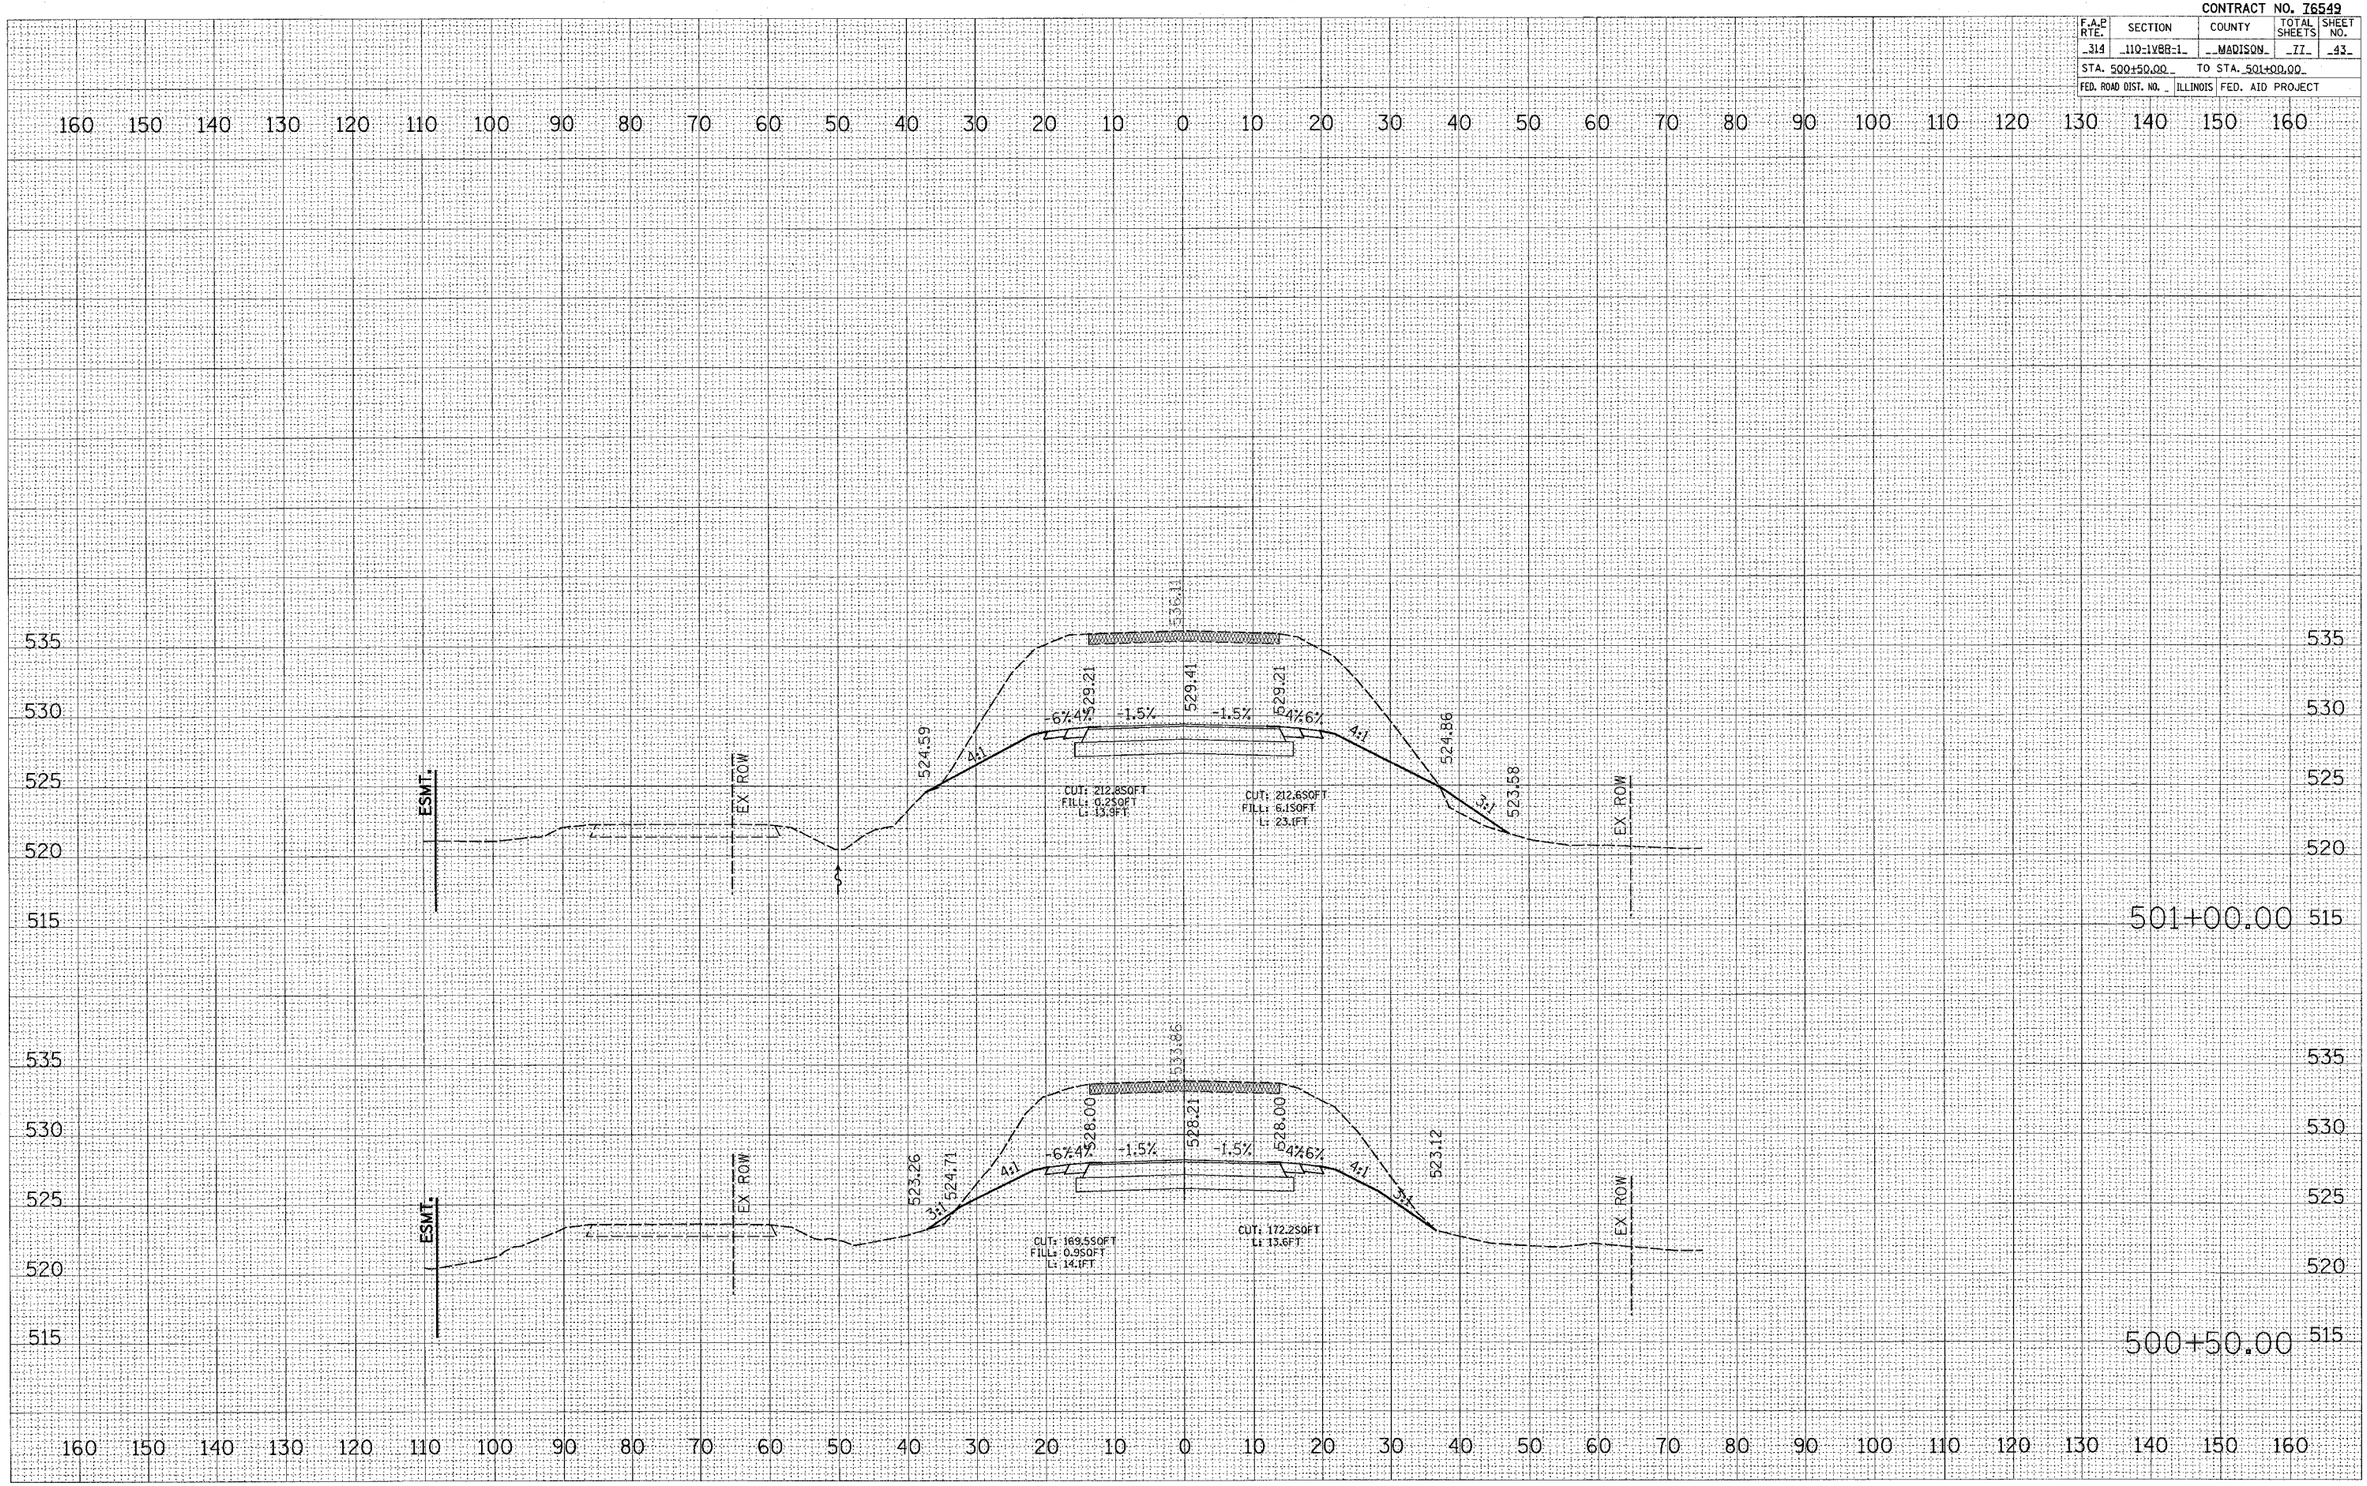

MAINLINE