CONTRACT NO. 76549

F.A.P. RTE.	SECTION	COUNTY	TOTAL SHEETS	SHEET NO.
314	110-1VBR-1	MADISON	77	60
STA. 512+53.90		TO STA. 513+70.65		
FED. ROAD DIST. NO.		ILLINOIS	FED. AID PROJECT	

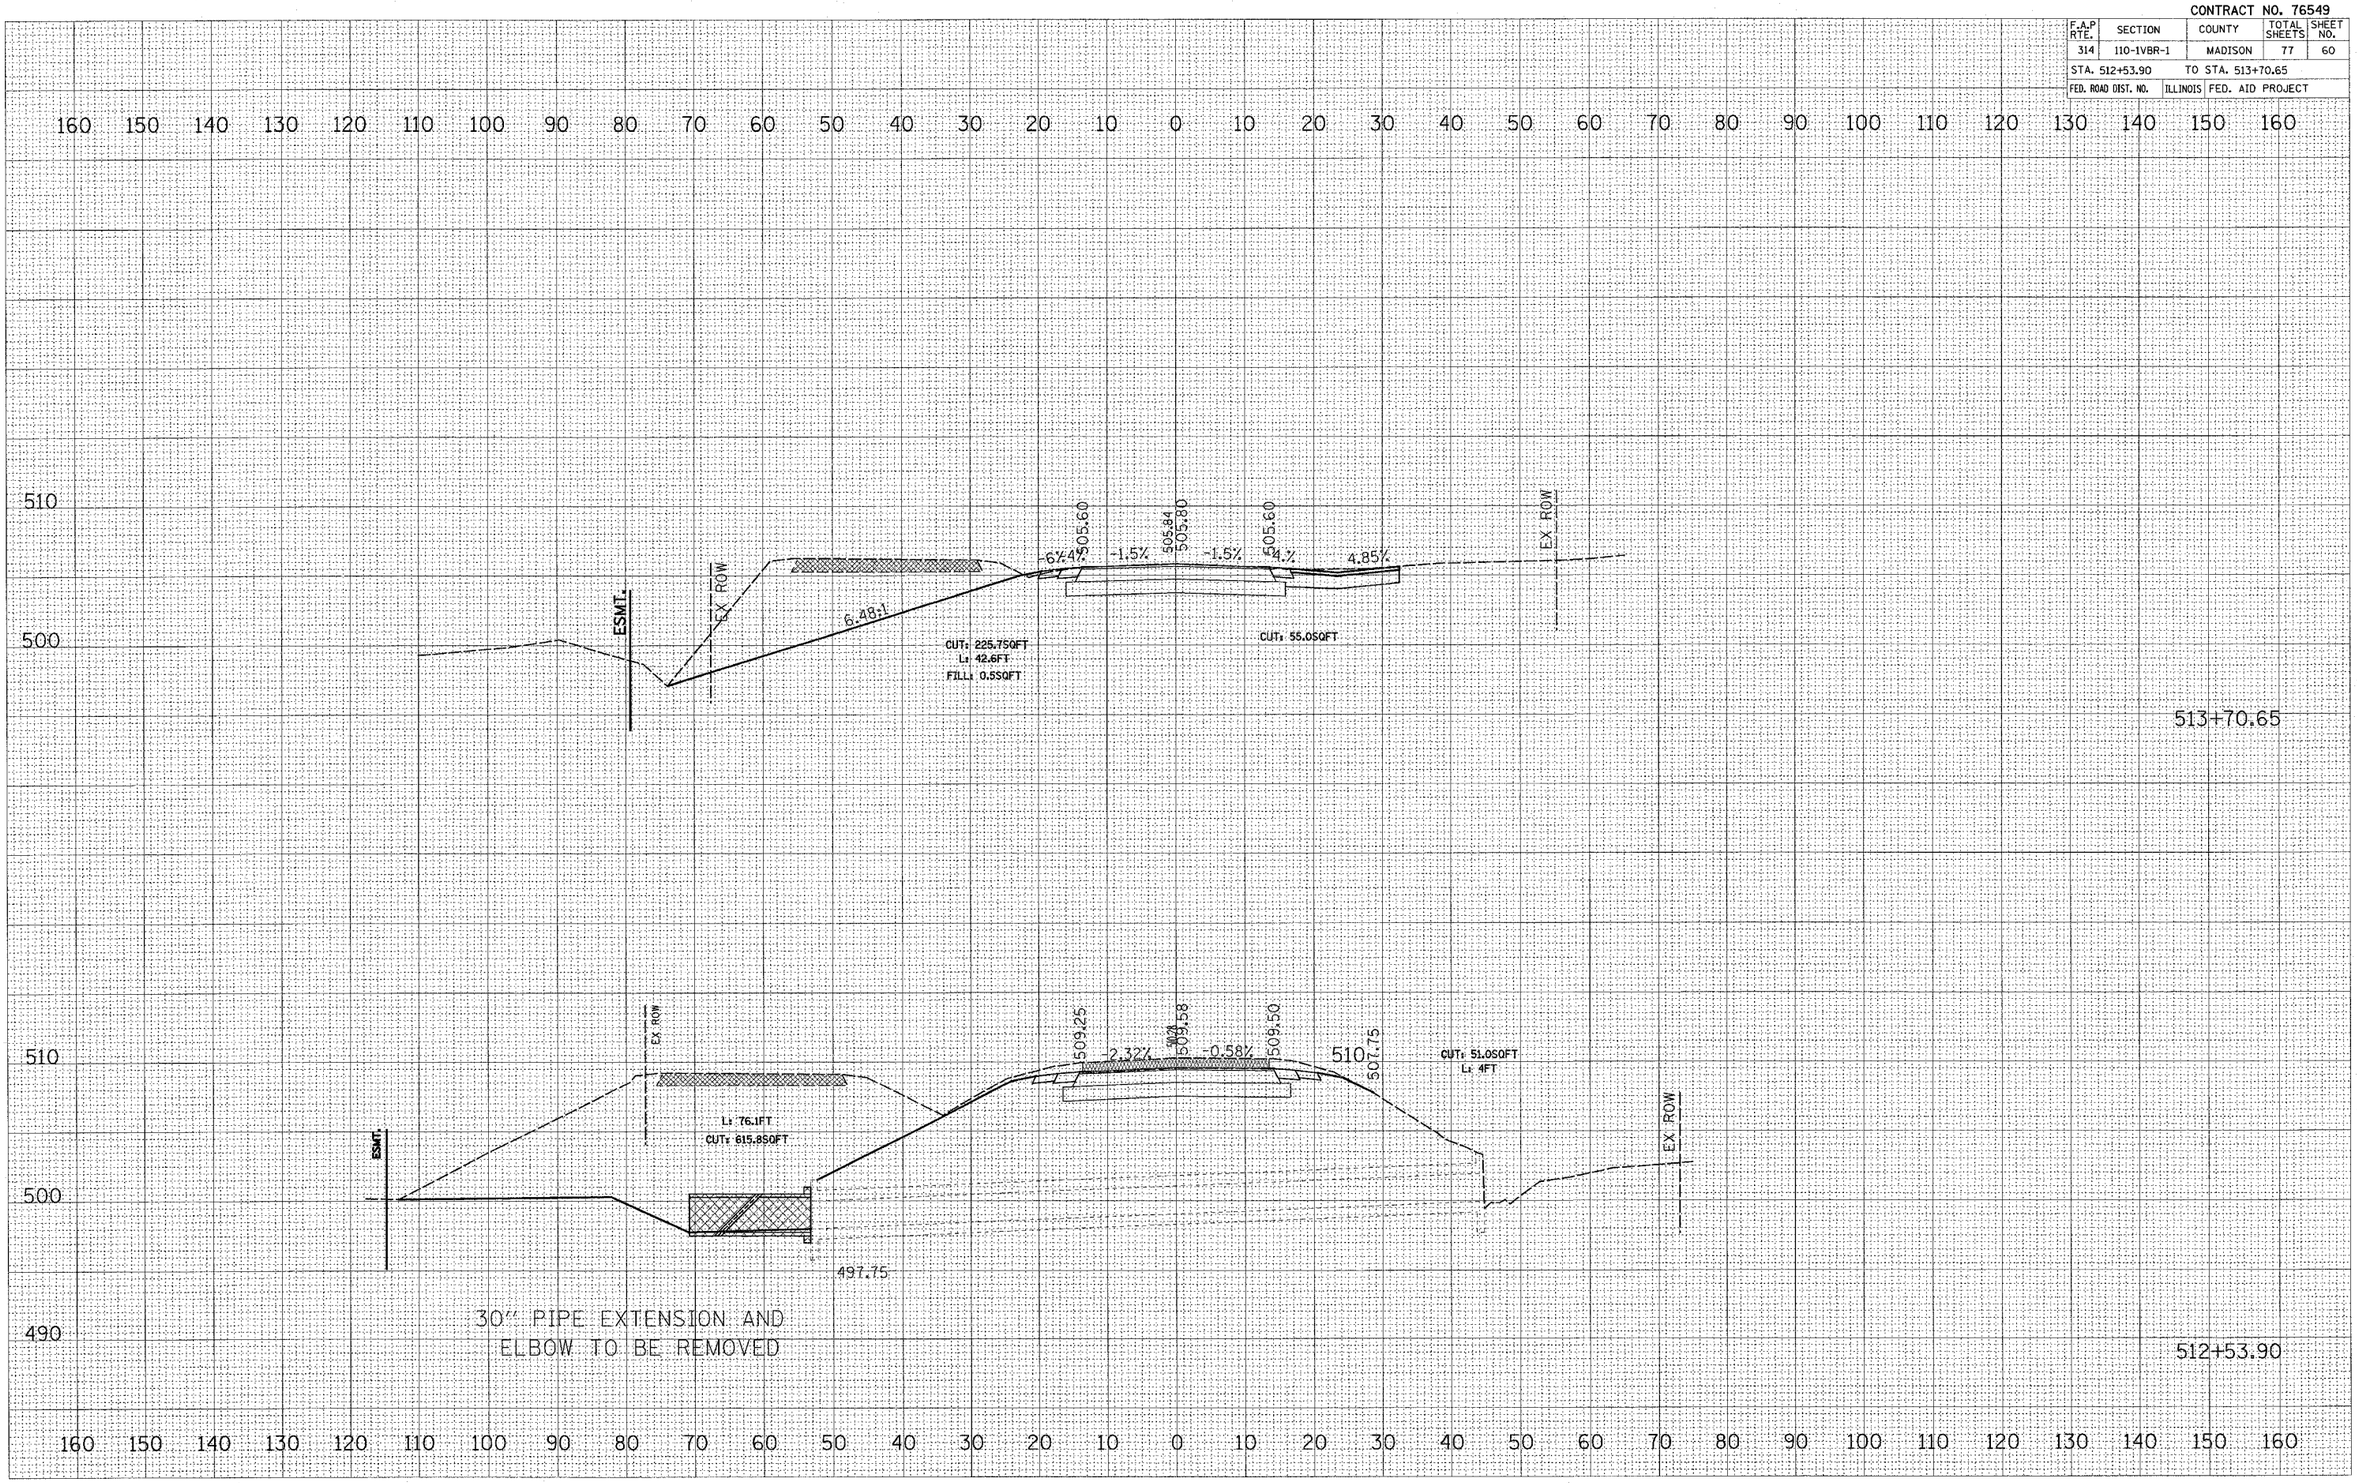

FINAL SURVEY — NOTE BOOK — NO. — SURVEYED — PLOTTED — TEMP. SITE — AREAS — CHECKED — BY — DATE

ORIGINAL SURVEY — NOTE BOOK — NO. — SURVEYED — F. TED — TEMP. SITE — AREAS — CHECKED — BY — DATE

PLOT DATE = #DATE#
FILE NAME = #FILL#
PLOT SCALE = #SCALE#
USER NAME = #USER#

CULVERTS & ENTRANCES ON MAINLINE