PLOT DATE = 3/28/2006
FILE NAME = c:\projects\ed00002\plan\xssht00002d.dgn
PLOT SCALE = 10.0000 ' / IN.
USER NAME = millerraj

ORIGINAL SURVEY		BY	DATE
NO.	SURVEYED		
	PLOTTED		
	TEMP.		
	AREAS		
	AREAS CHECKED		

FINAL SURVEY		BY	DATE
NOTE BOOK	SURVEYED		
NO.	PLOTTED		
	TEMPLATE		
	AREAS		
	AREAS CHECKED		

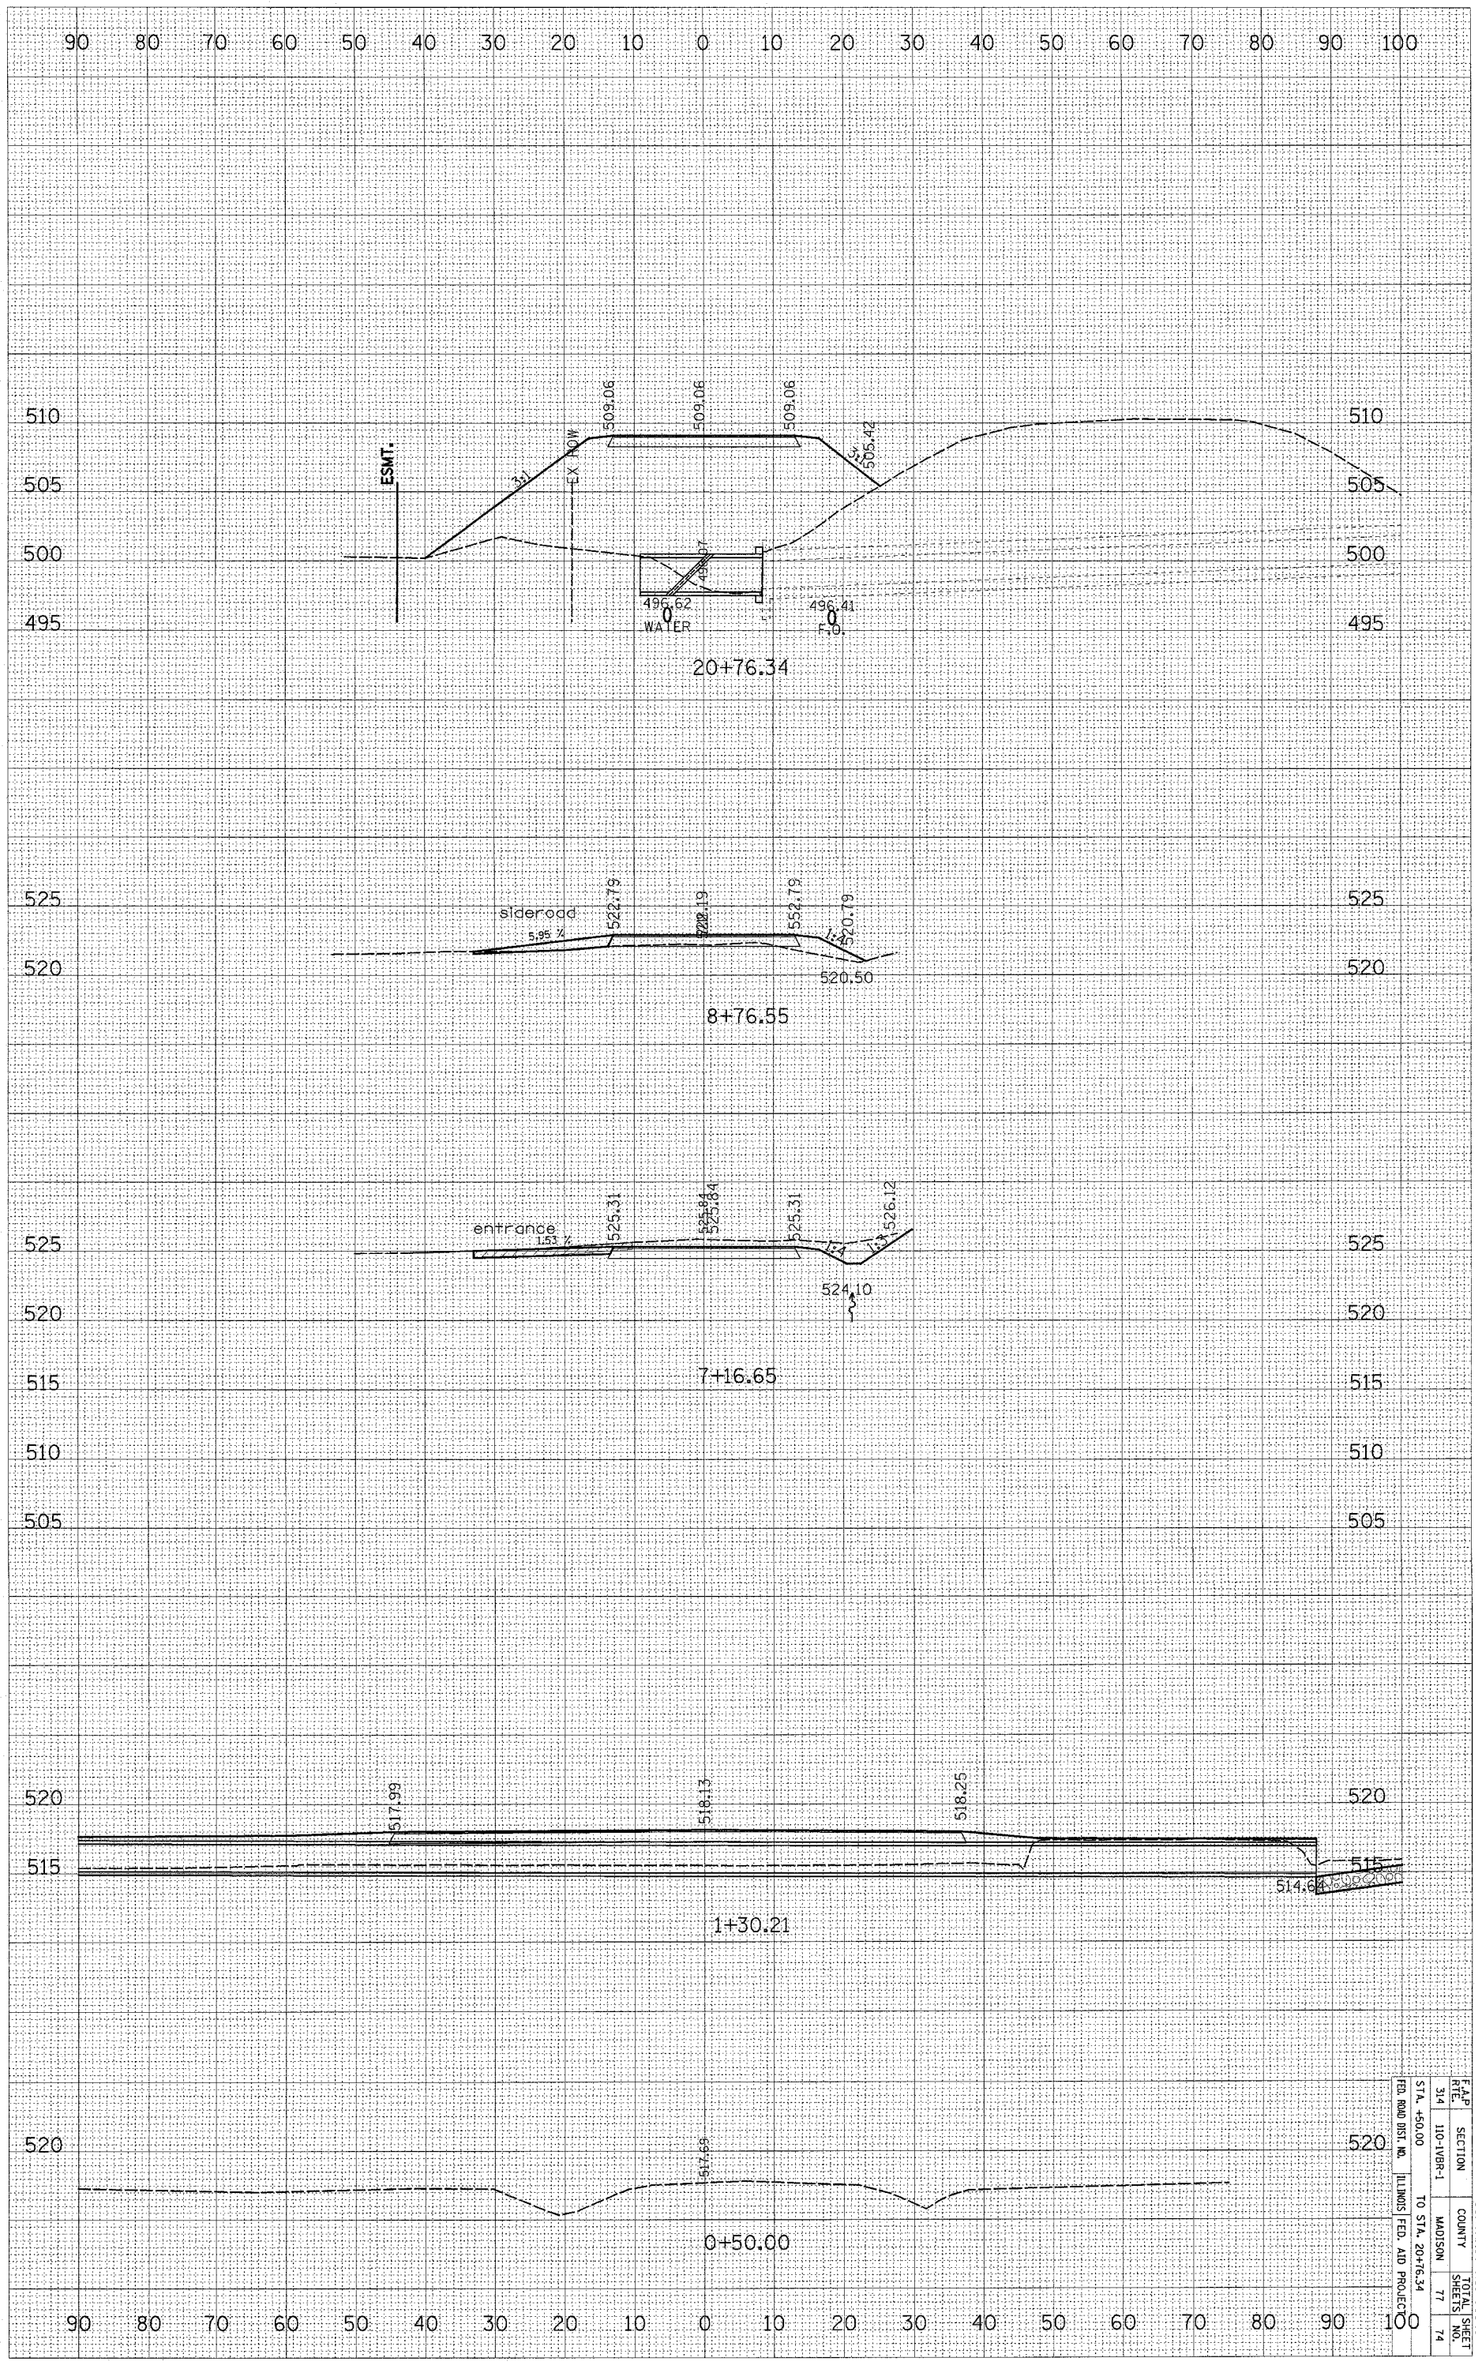

RUNAROUND CULVERTS AND ENTRANCES

F.A.P. RTE.	SECTION	COUNTY	TOTAL SHEETS	SHEET NO.
314	110-1WBR-1	MADISON	77	74

FED. ROAD DIST. NO. | ILLINOIS | FED. AID PROJECT

STA. +50.00 TO STA. 20+76.34

CONTRACT NO. 76549