CONTRACT NO. 85390

F.A. RTE.	SECTION	COUNTY	TOTAL SHEETS	SHEET NO.
303	03-00520-00-WR	WINNEBAGO	254	95
STA. 248+00	TO STA. 254+00			
FED. ROAD DIST. NO.	ILLINOIS	FED. AID PROJECT		

PLAN — NOTE BOOK — NO. — SURVEYED — PLOTTED — ALIGNMENT CHECKED — RT. OF WAY CHECKED — CADD FILE NAME — BY — DATE

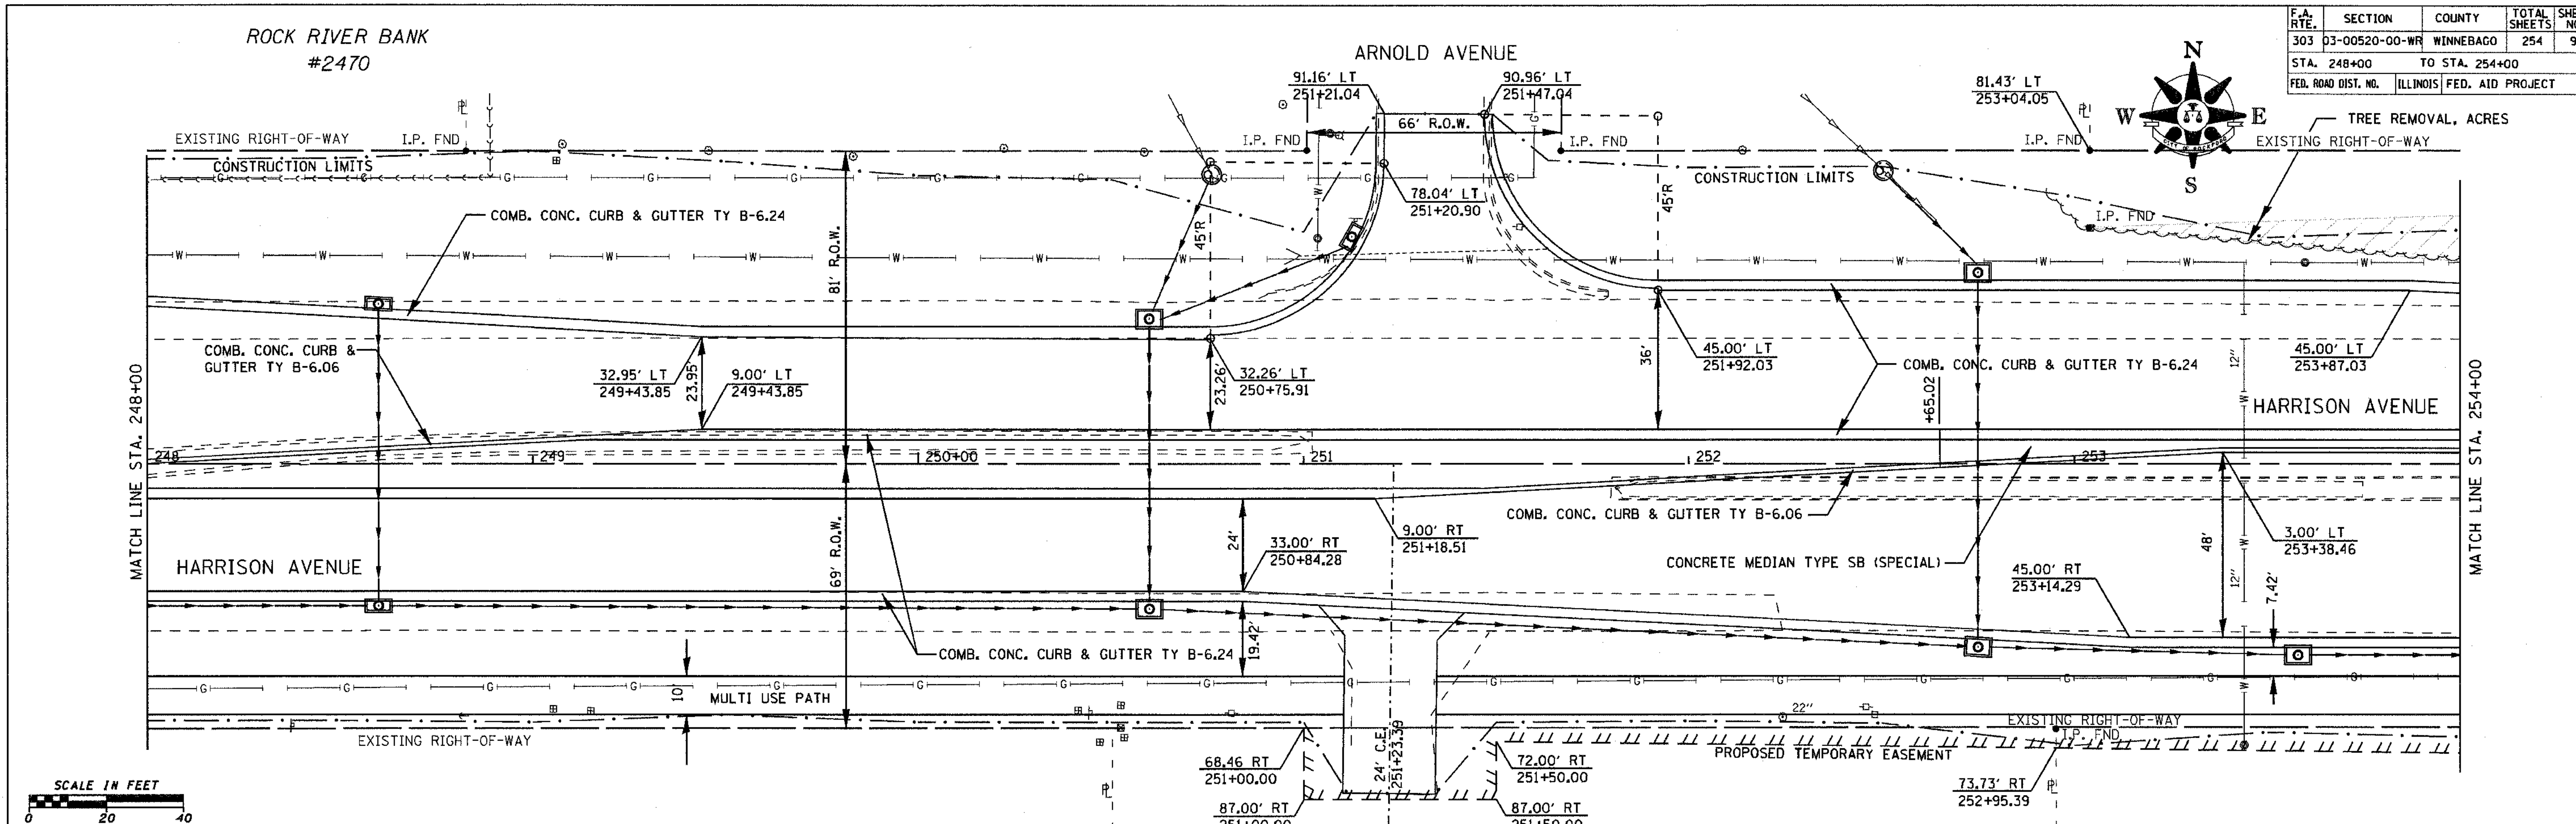

PROFILE — NOTE BOOK — NO. — SURVEYED — PLOTTED — GRADES CHECKED — B.M. NOTED — STRUCTURE NOTAT'NS CH'KD — BY — DATE

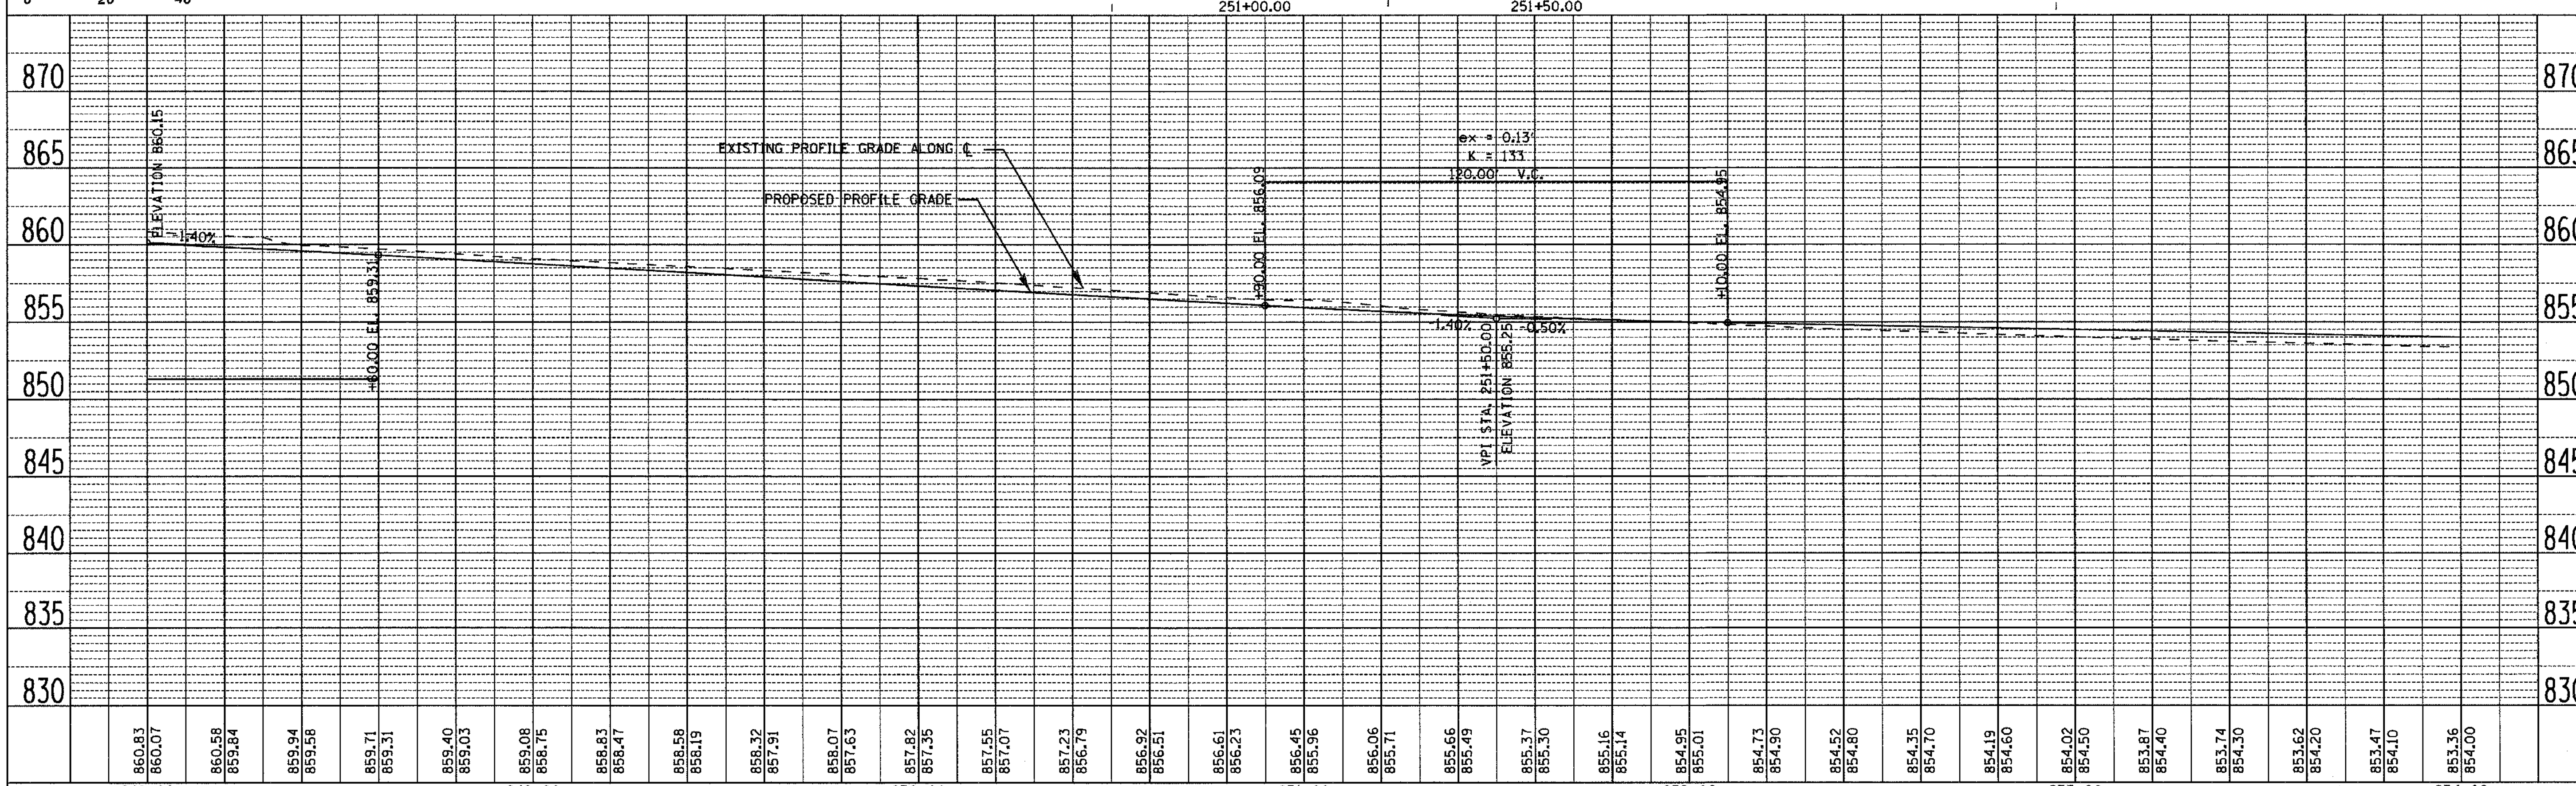

HARRISON AVENUE – STA. 248+00 TO 254+00