CONTRACT NO. 85390

F.A. RTE.	SECTION	COUNTY	TOTAL SHEETS	SHEET NO.
303	03-00520-00-WR	WINNEBAGO	254	124
STA. 601+24.58		TO STA. 605+43.10		
FED. ROAD DIST. NO.	ILLINOIS	FED. AID PROJECT		

CONTRACTOR SHALL VERIFY LOCATION AND DEPTH OF EXISTING UTILITIES PRIOR TO BEGINNING CONSTRUCTION

PLAN — SURVEYED / PLOTTED / QUANTITIES CHECKED / R.W. OF WAY CHECKED / CADD FILE NAME / NOTE BOOK / NO. ____ / BY / DATE

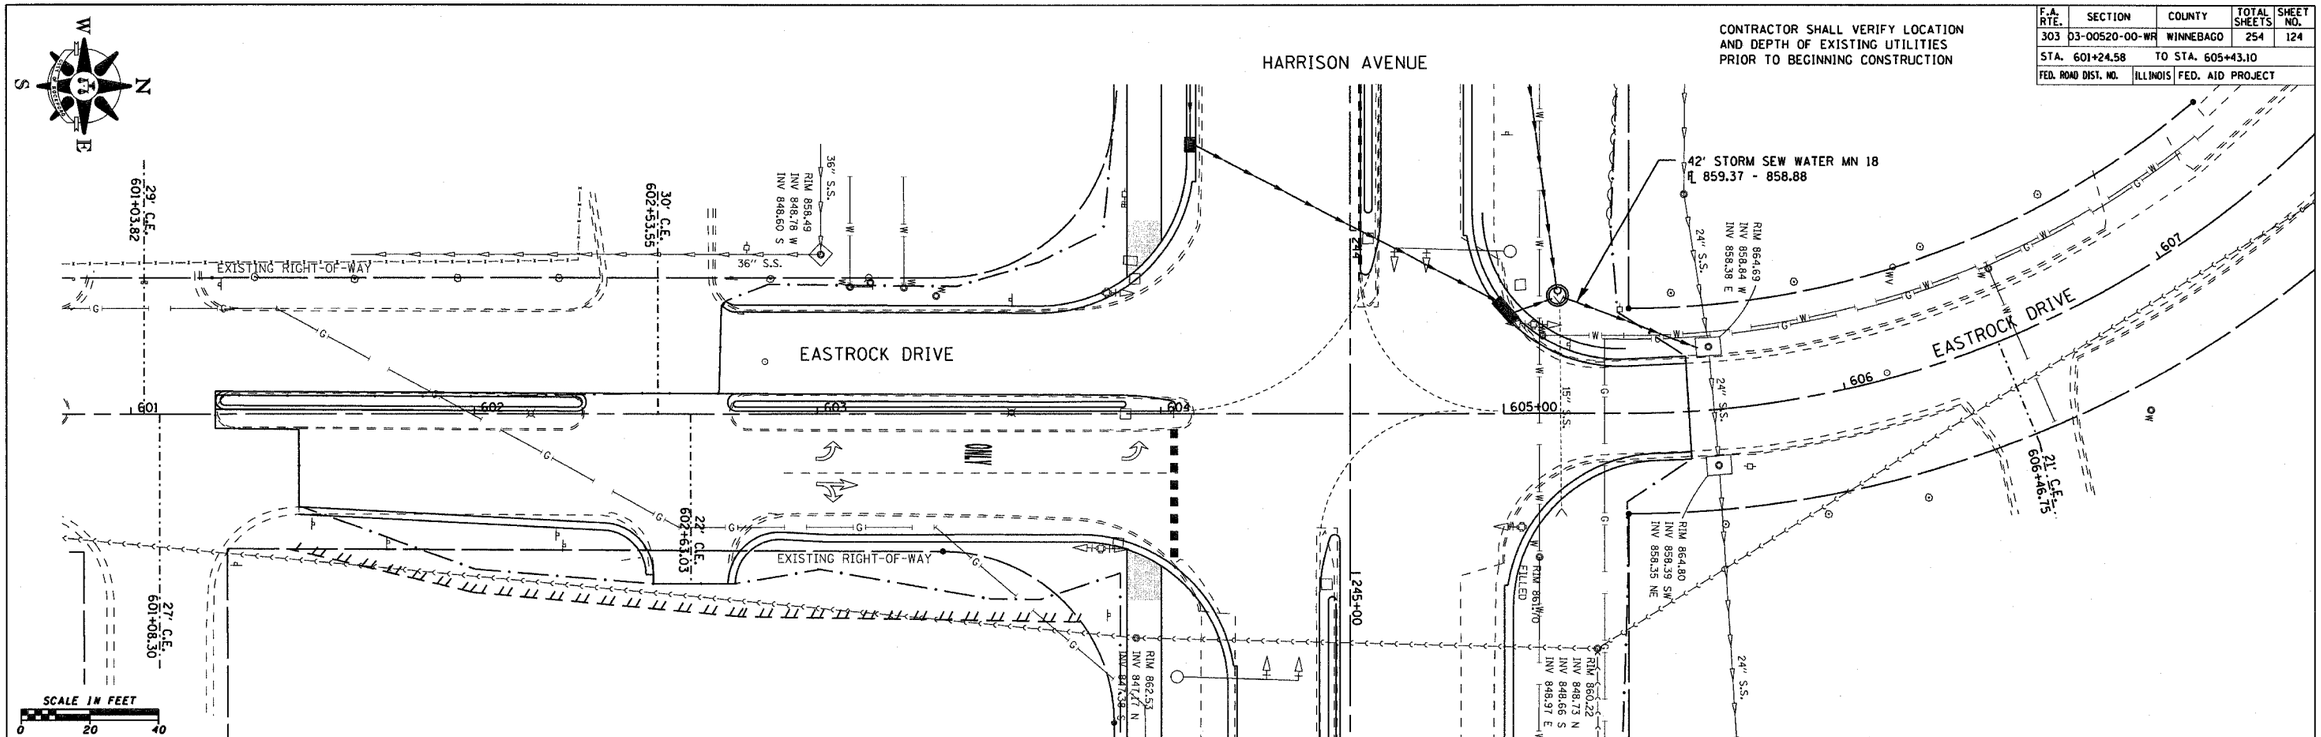

PROFILE — SURVEYED / PLOTTED / QUANTITIES CHECKED / R.W. NOTED / STRUCTURE NOTATIONS CHKD / NOTE BOOK / NO. ____ / BY / DATE

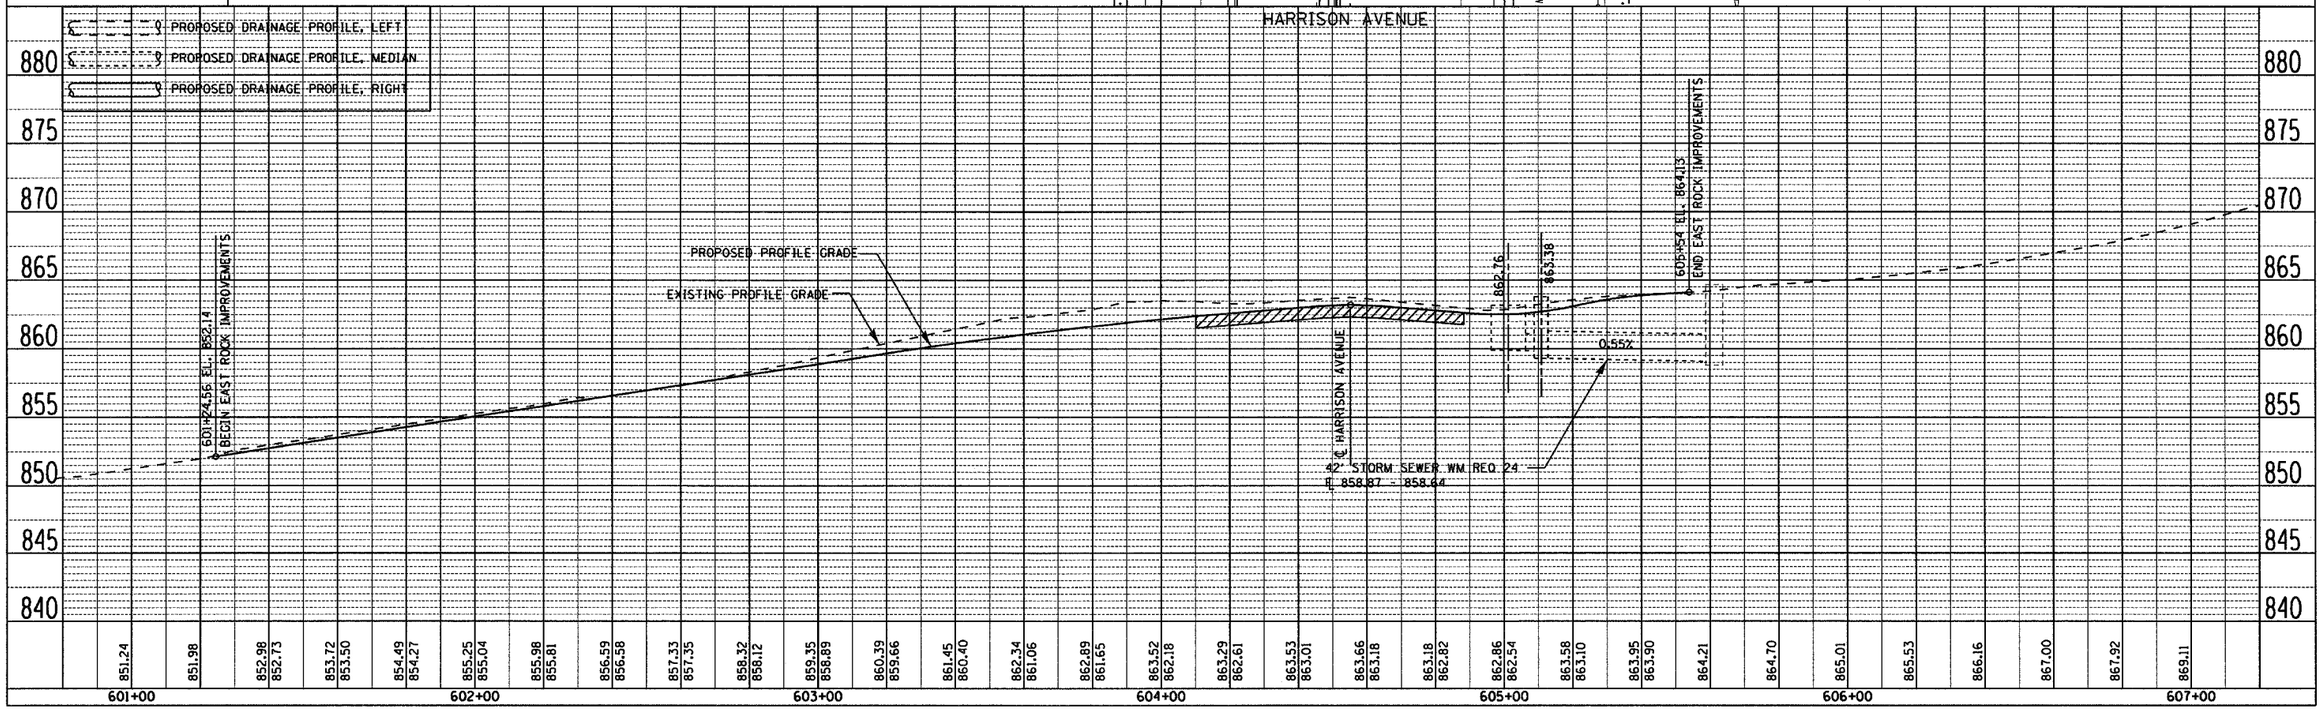

EAST ROCK DRIVE DRAINAGE DETAILS – STA. 601+24.58 TO 605+43.10