APR 06, 2006 8:42 AM BAK
I:\AIRPORTS\DEKALB\803-05TXYA\AIRPORT\SHEETS\TWY-A EXT\RWY-927-XS\R-305-927.DWG - Layout1

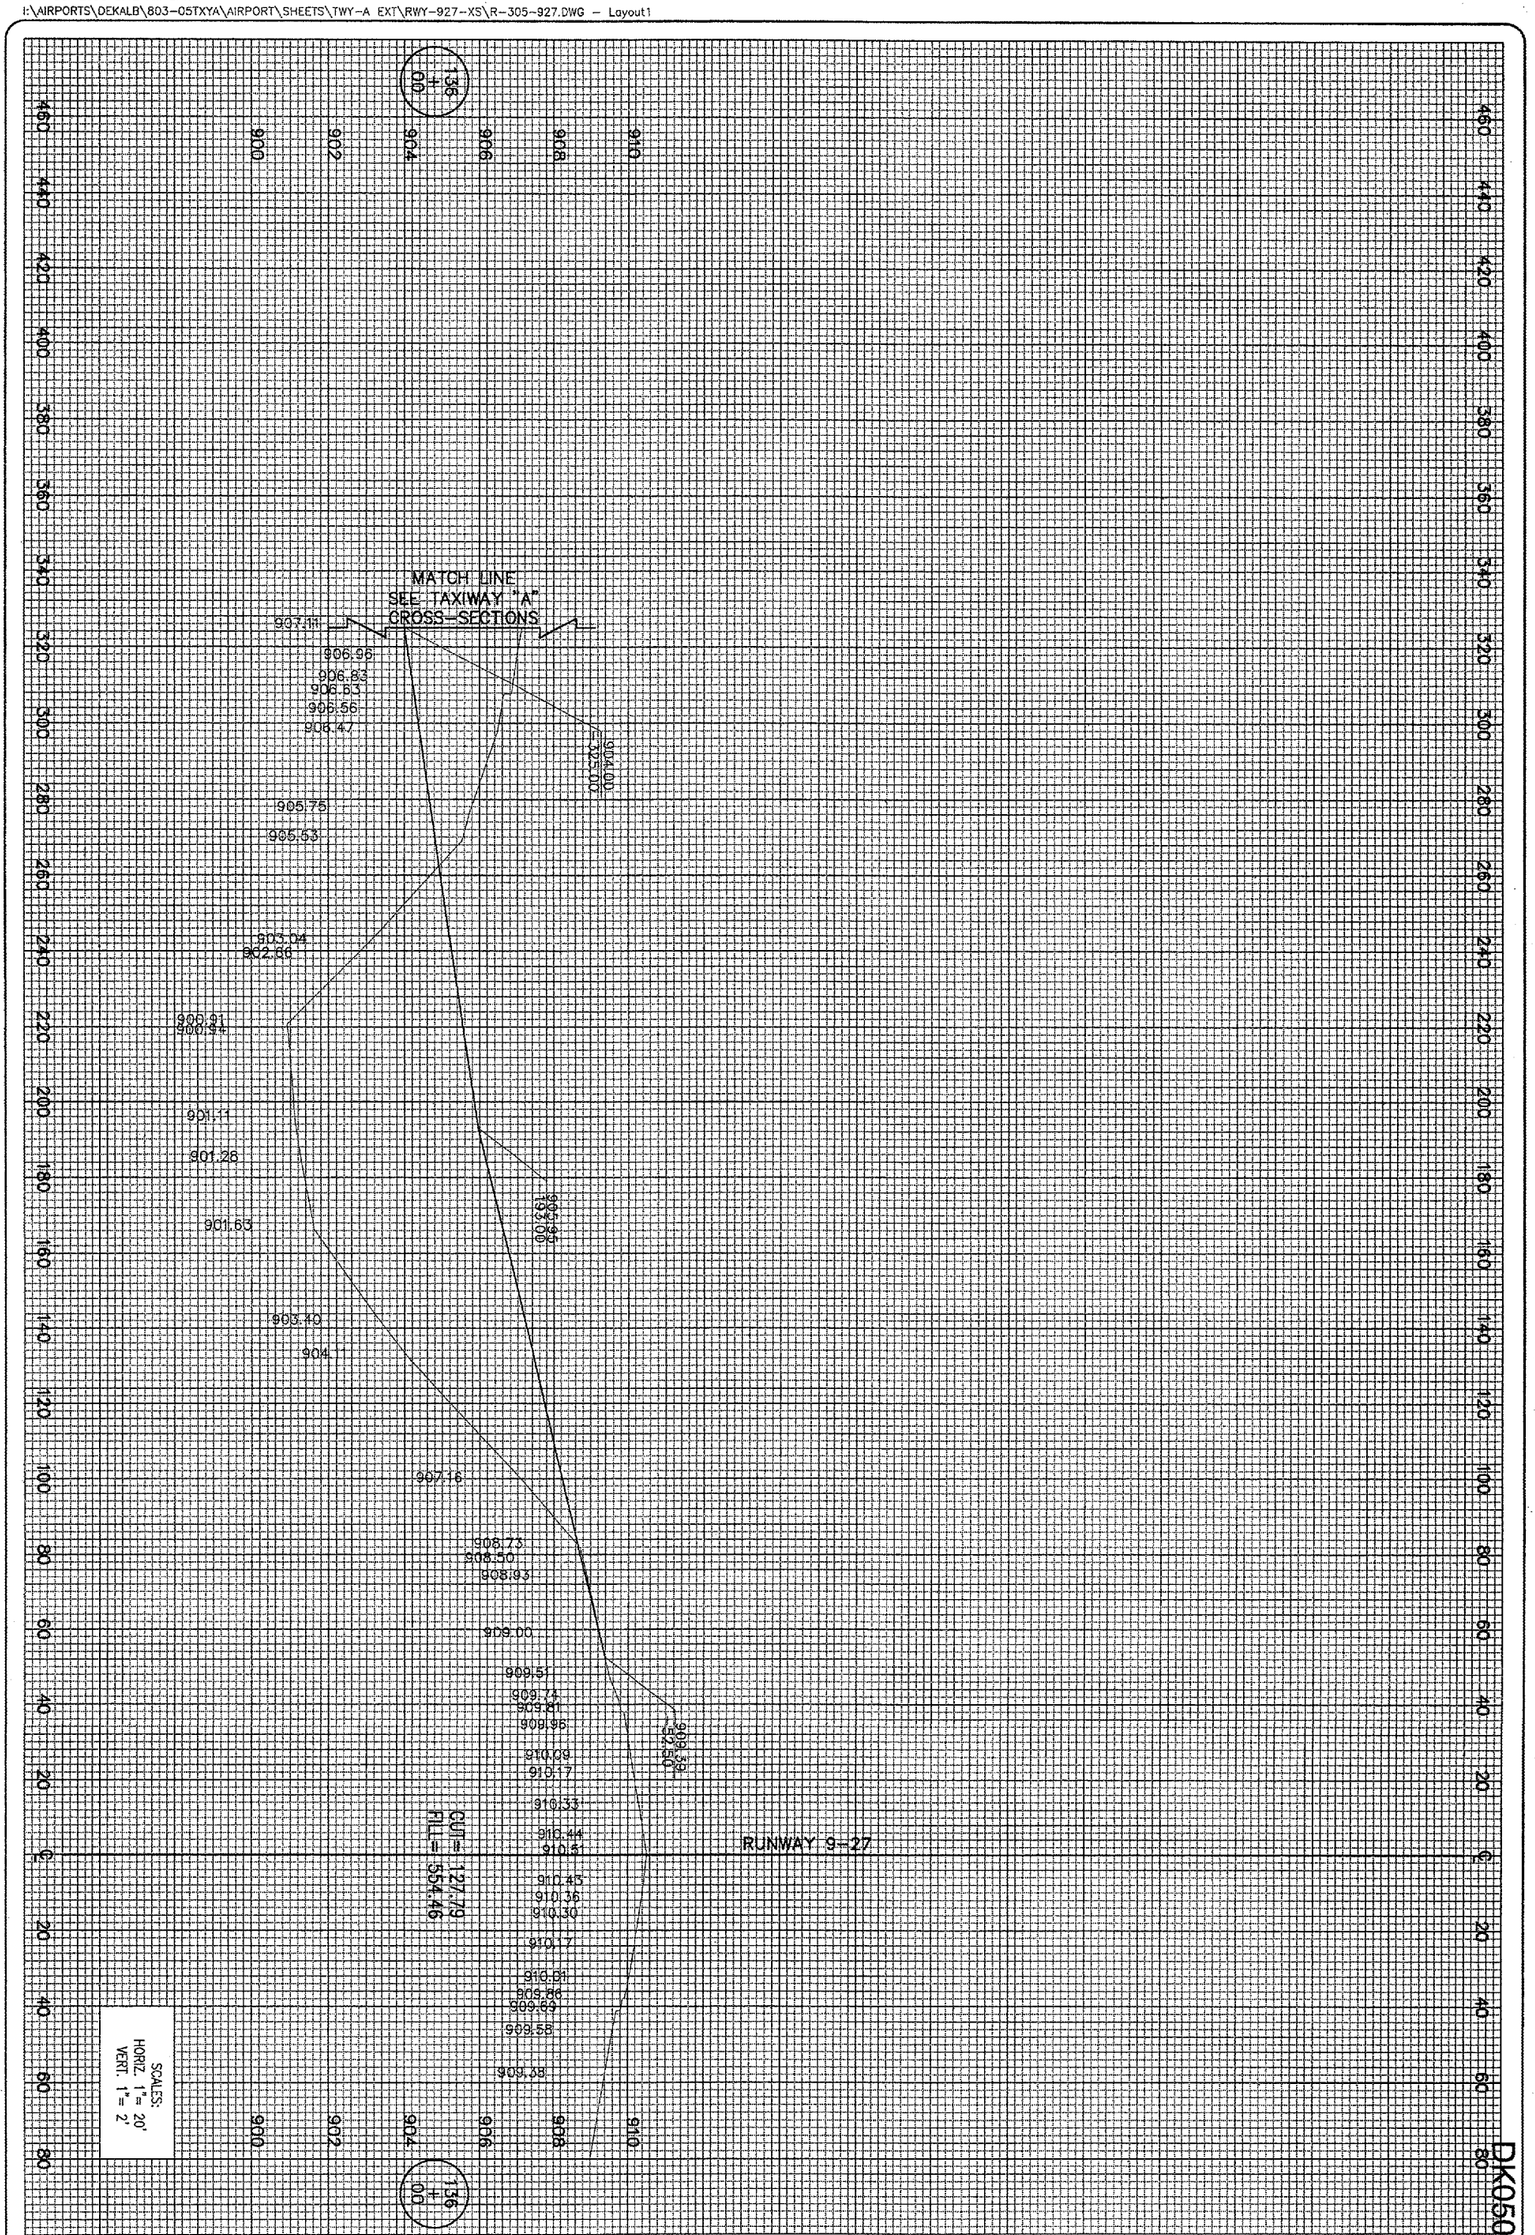

DK050

119 of 224 sheets

119

EXTEND
TAXIWAY "A"

PROPOSED CROSS-SECTIONS
FOR RWY 9-27 LEFT BASELINE
STA. 136+00

HANSON
Hanson Professional Services Inc.
1525 South Sixth Street
Springfield, Illinois 62703-2885
Offices Nationwide

HPI Project No.	803-05TXYA0 0800
Filename	R-305-927.DWG
Scale	H. 1"=20' V. 1"=2'
Date	02/15/06

LAYOUT	MDR	02/15/06
DRAWN	MDR	02/15/06
REVIEWED	CAH	03/16/06

DTMA
DEKALB TAYLOR MUNICIPAL AIRPORT

IL. PROJ.: DKB-3448 A.I.P. PROJ.: 3-17-0139-B42

DATE	REVISION	BY