APR 06, 2006 9:53 AM BAK
I:\AIRPORTS\DEKALB\803-05TXYA\AIRPORT\SHEETS\TWY-A EXT\TXY-A1-XS\R-303-TXYB.DWG - Layout1

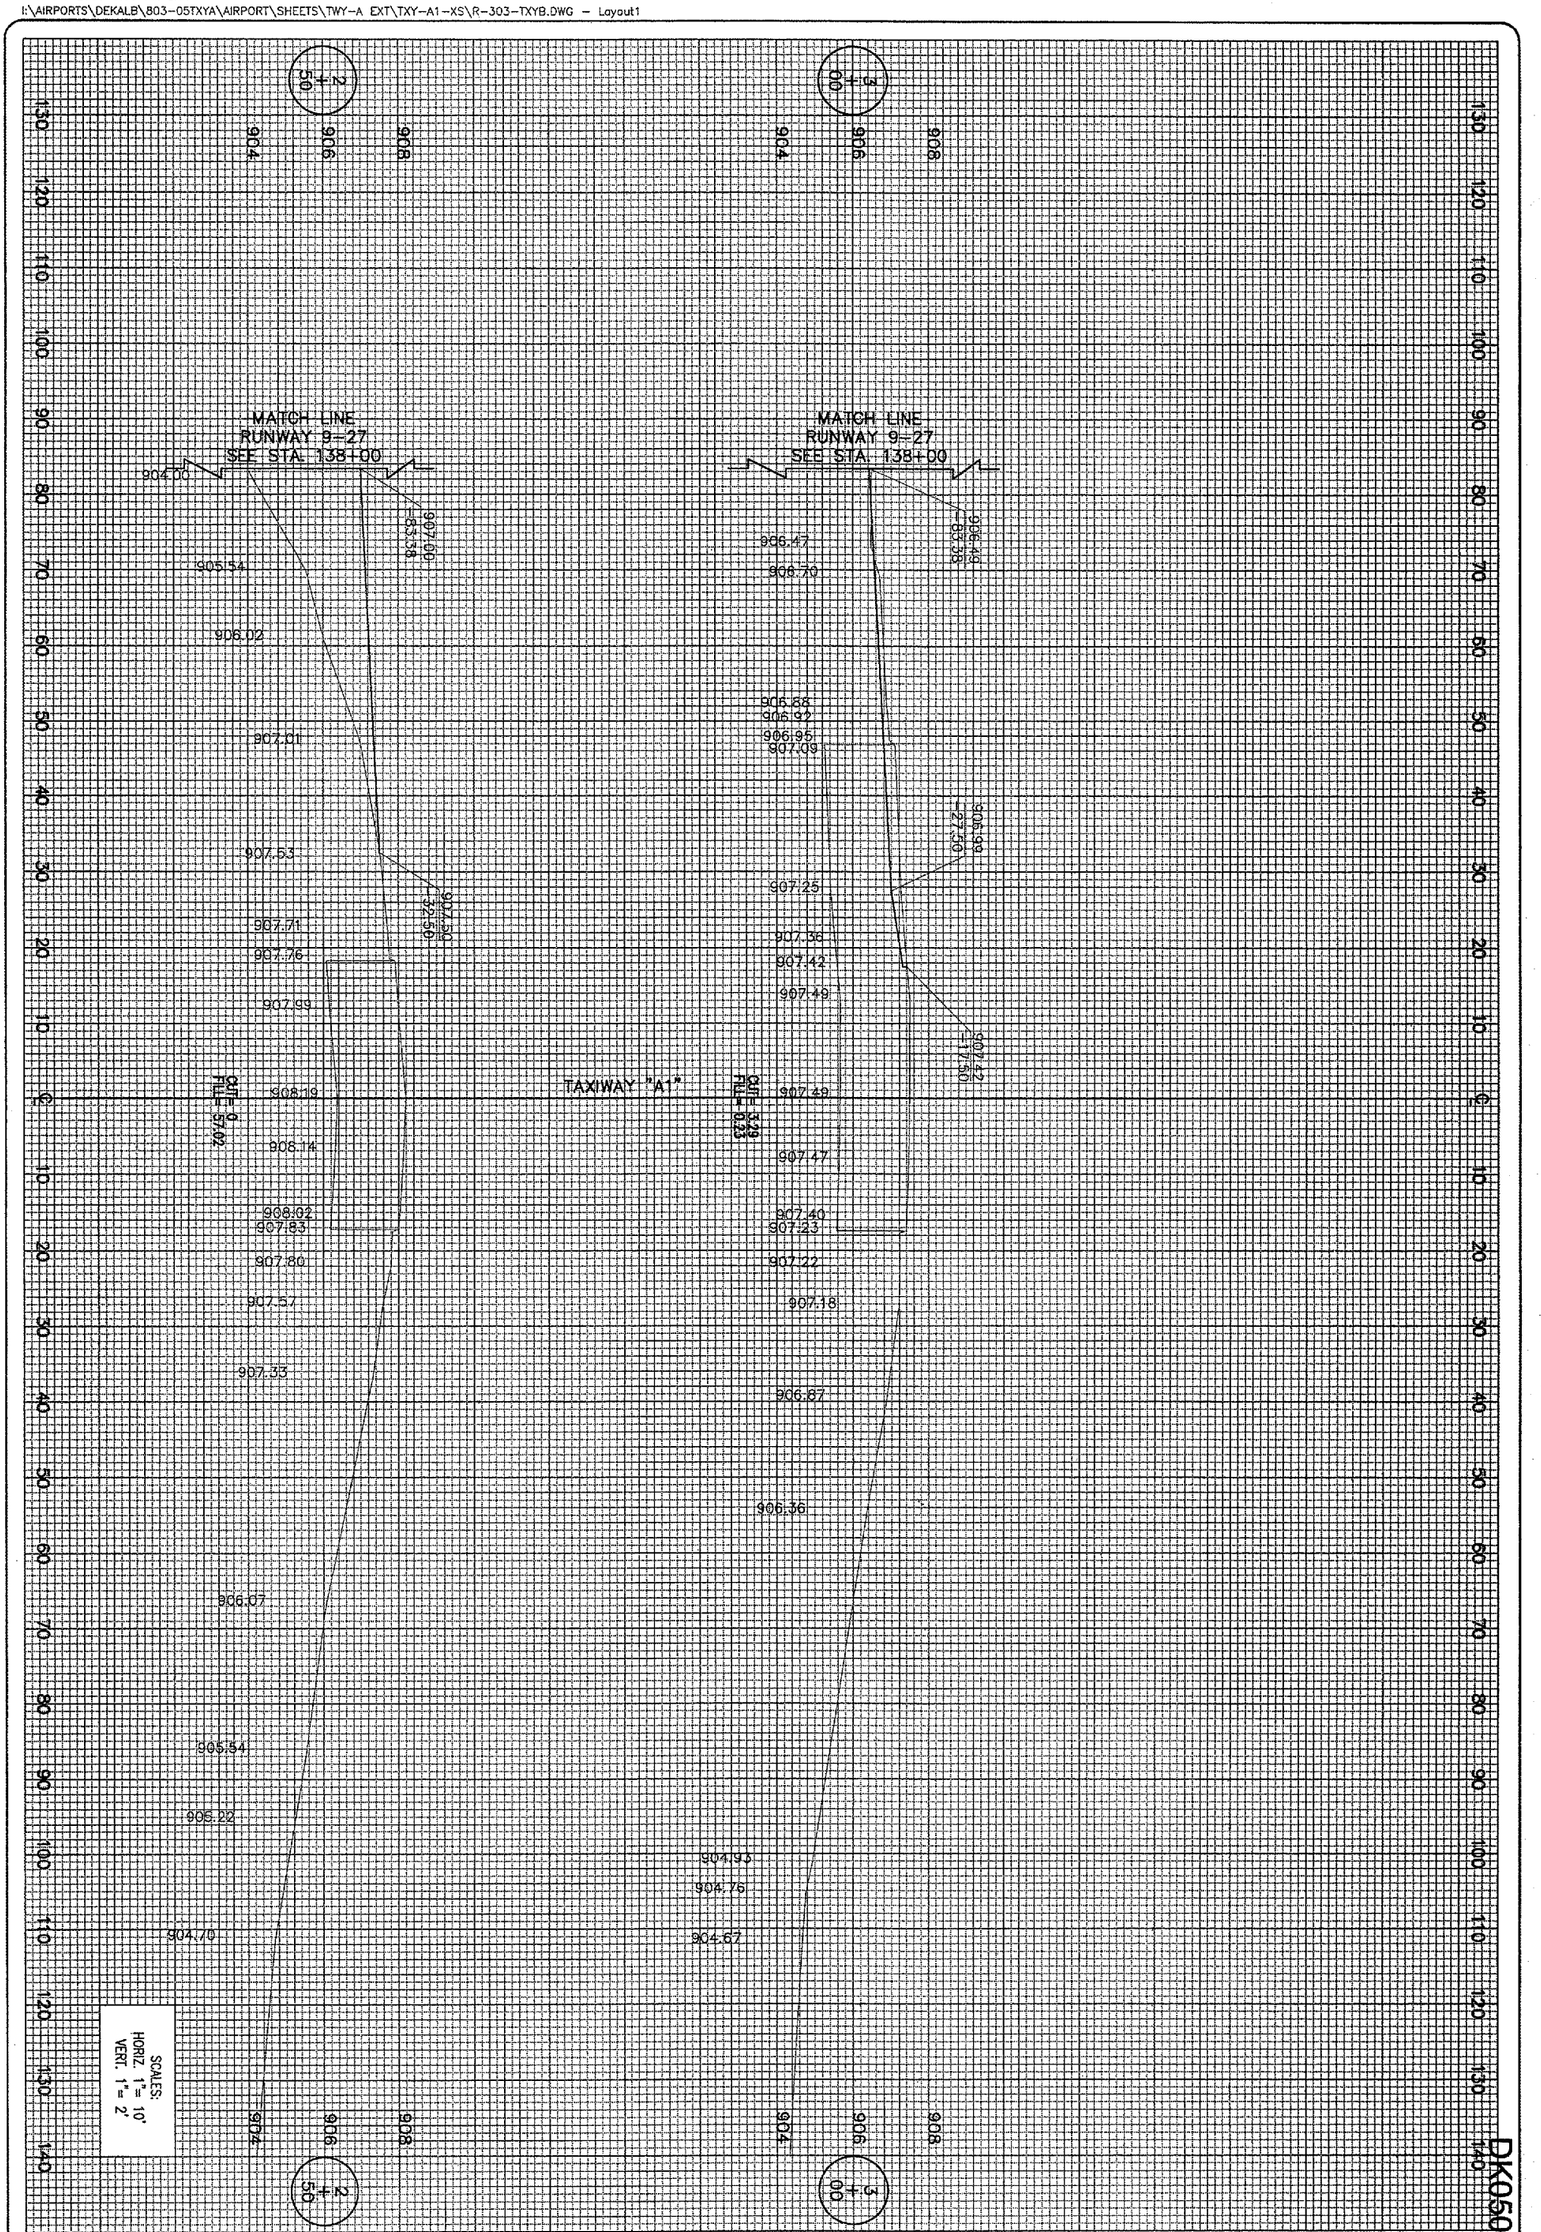

124 of 224 sheets

124

EXTEND
TAXIWAY "A"

PROPOSED CROSS-SECTIONS
FOR TAXIWAY "A1"
STA. 2+50 TO STA. 3+00

HANSON
Hanson Professional Services Inc.
1525 South Sixth Street
Springfield, Illinois 62703-2886
Offices Nationwide

HPI Project No. 803-05TXYAD 0800
Filename R-303-TXYB.DWG
Scale H. 1"=10' V. 1"=2'
Date 02/09/06

LAYOUT	MDR	02/09/06
DRAWN	MDR	02/09/06
REVIEWED	CAH	03/06/06

DTMA
DEKALB TAYLOR MUNICIPAL AIRPORT

IL. PROJ.: DKB-3448 A.I.P. PROJ.: 3-17-0139-B42

DATE	REVISION	BY