DK050

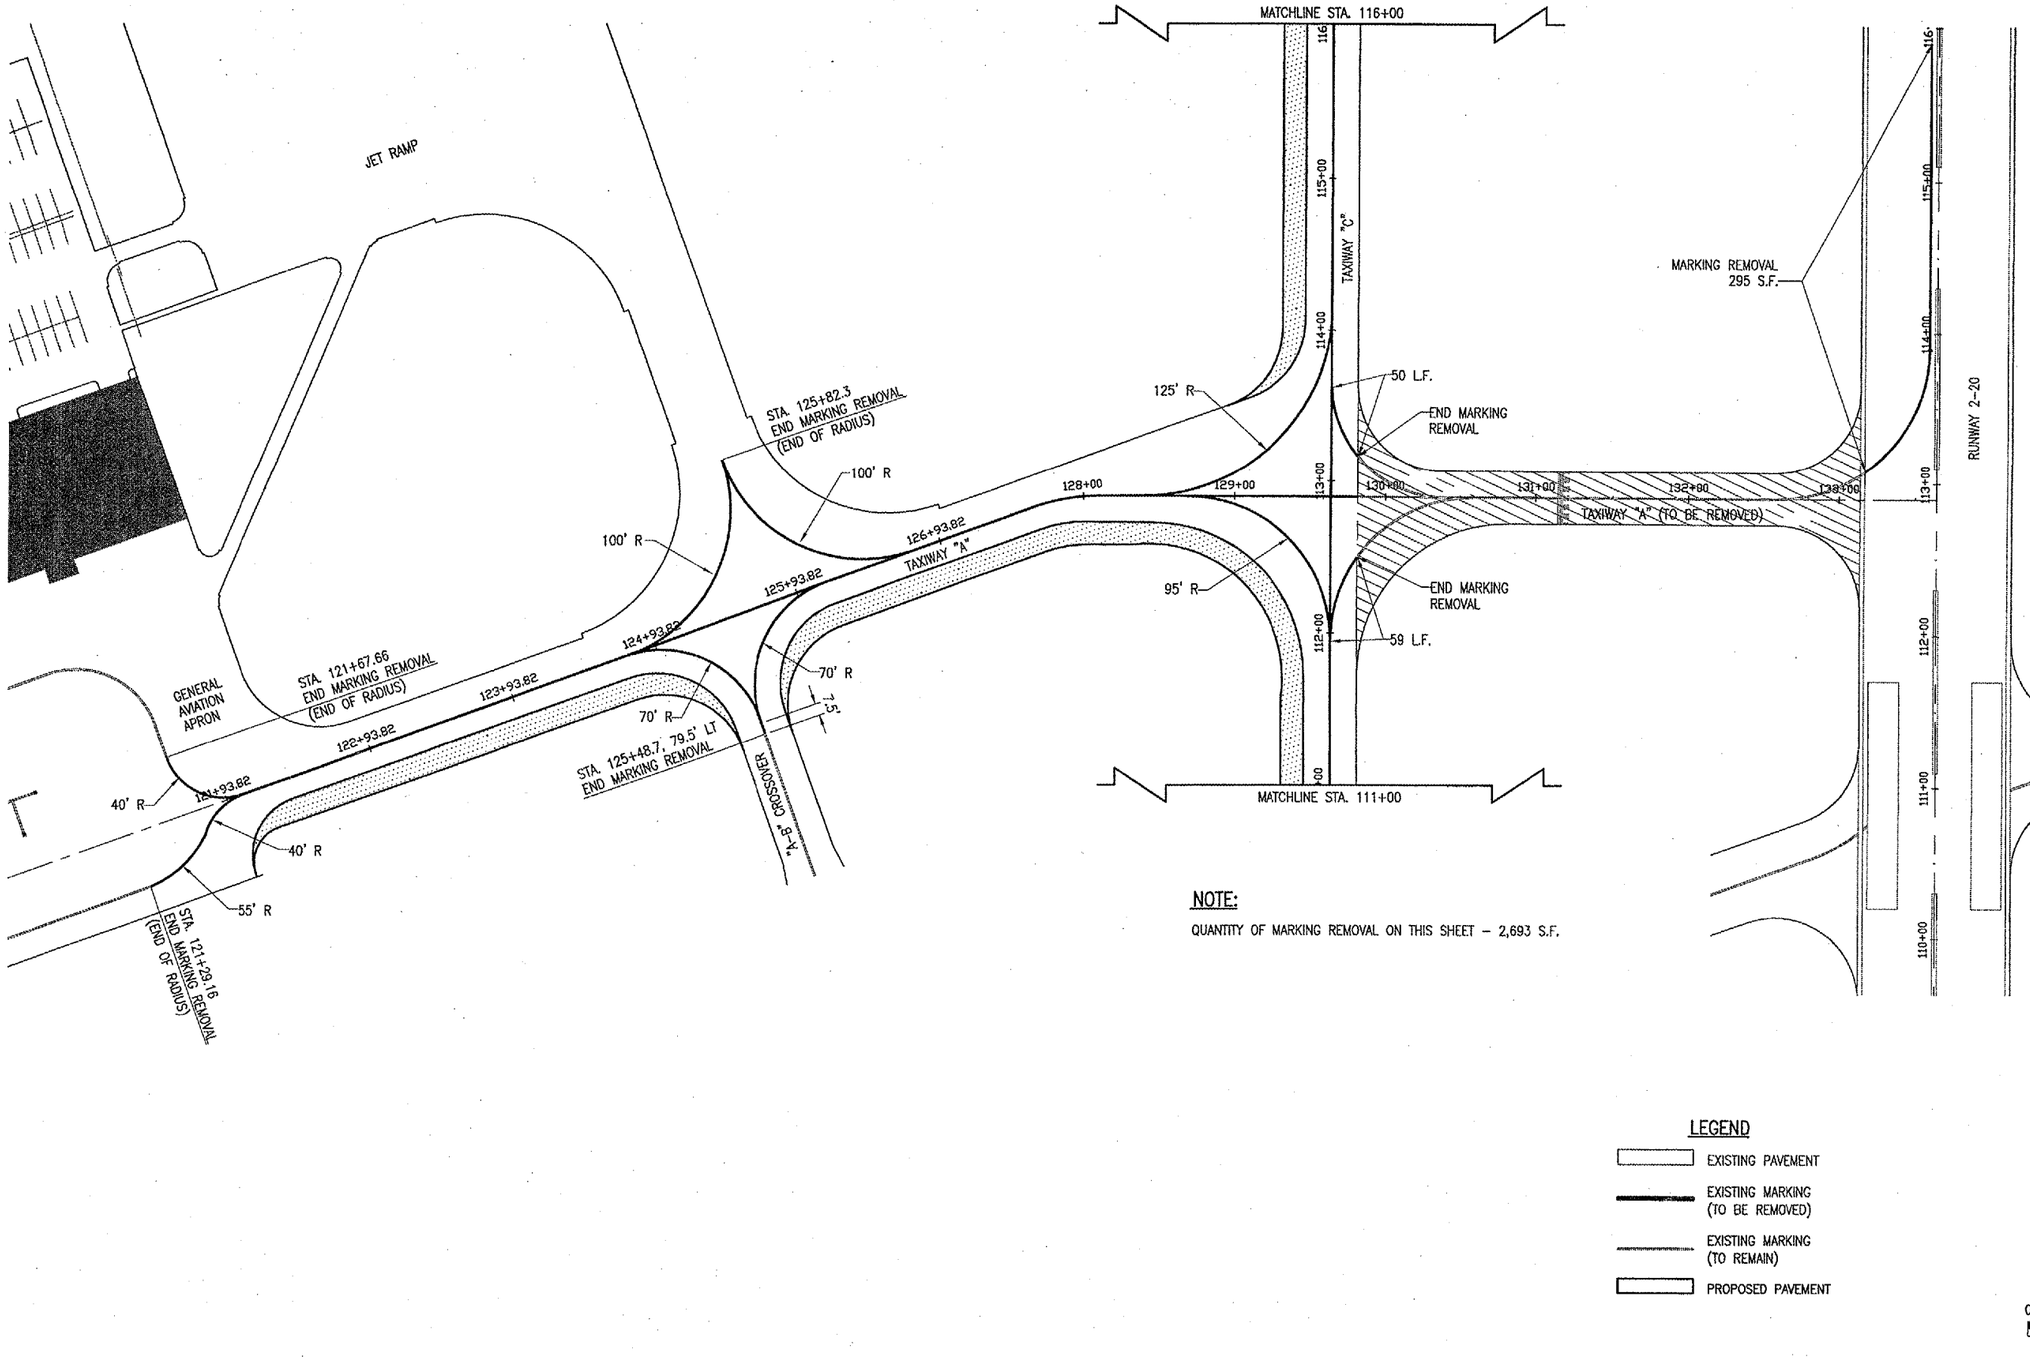

NOTE:

QUANTITY OF MARKING REMOVAL ON THIS SHEET – 2,693 S.F.

LEGEND

- EXISTING PAVEMENT
- EXISTING MARKING (TO BE REMOVED)
- EXISTING MARKING (TO REMAIN)
- PROPOSED PAVEMENT

0' 25' 50' 100'

SCALE: 1"= 50'

DATE	REVISION	BY

DTMA

DEKALB TAYLOR MUNICIPAL AIRPORT

IL PROJ.: DKB-3448 AIP PROJ.: 3-17-0139-B42

HPC Project No. 803051XYAD 0800
Filename R-152MRK.DWG
Scale 1" = 50'
Date 01/05/05

LAYOUT	JMB	01/05/05
DRAWN	JMB	01/05/05
REVIEWED	CAH	02/22/06

HANSON

Hanson Professional Services Inc.
1525 South Sixth Street
Springfield, Illinois 62703-2886
Offices Nationwide

WIDEN TAXIWAYS A & C FROM 35' TO 50'

EXISTING MARKING REMOVAL PLAN STA. 111+00 TO STA. 116+00

155

155 of 224 sheets

APR 10, 2006 2:29 PM BAK
I:\AIRPORTS\DEKALB\803-051XYA\AIRPORT\SHEETS\TWY-C\R-152MRK.DWG