DK050

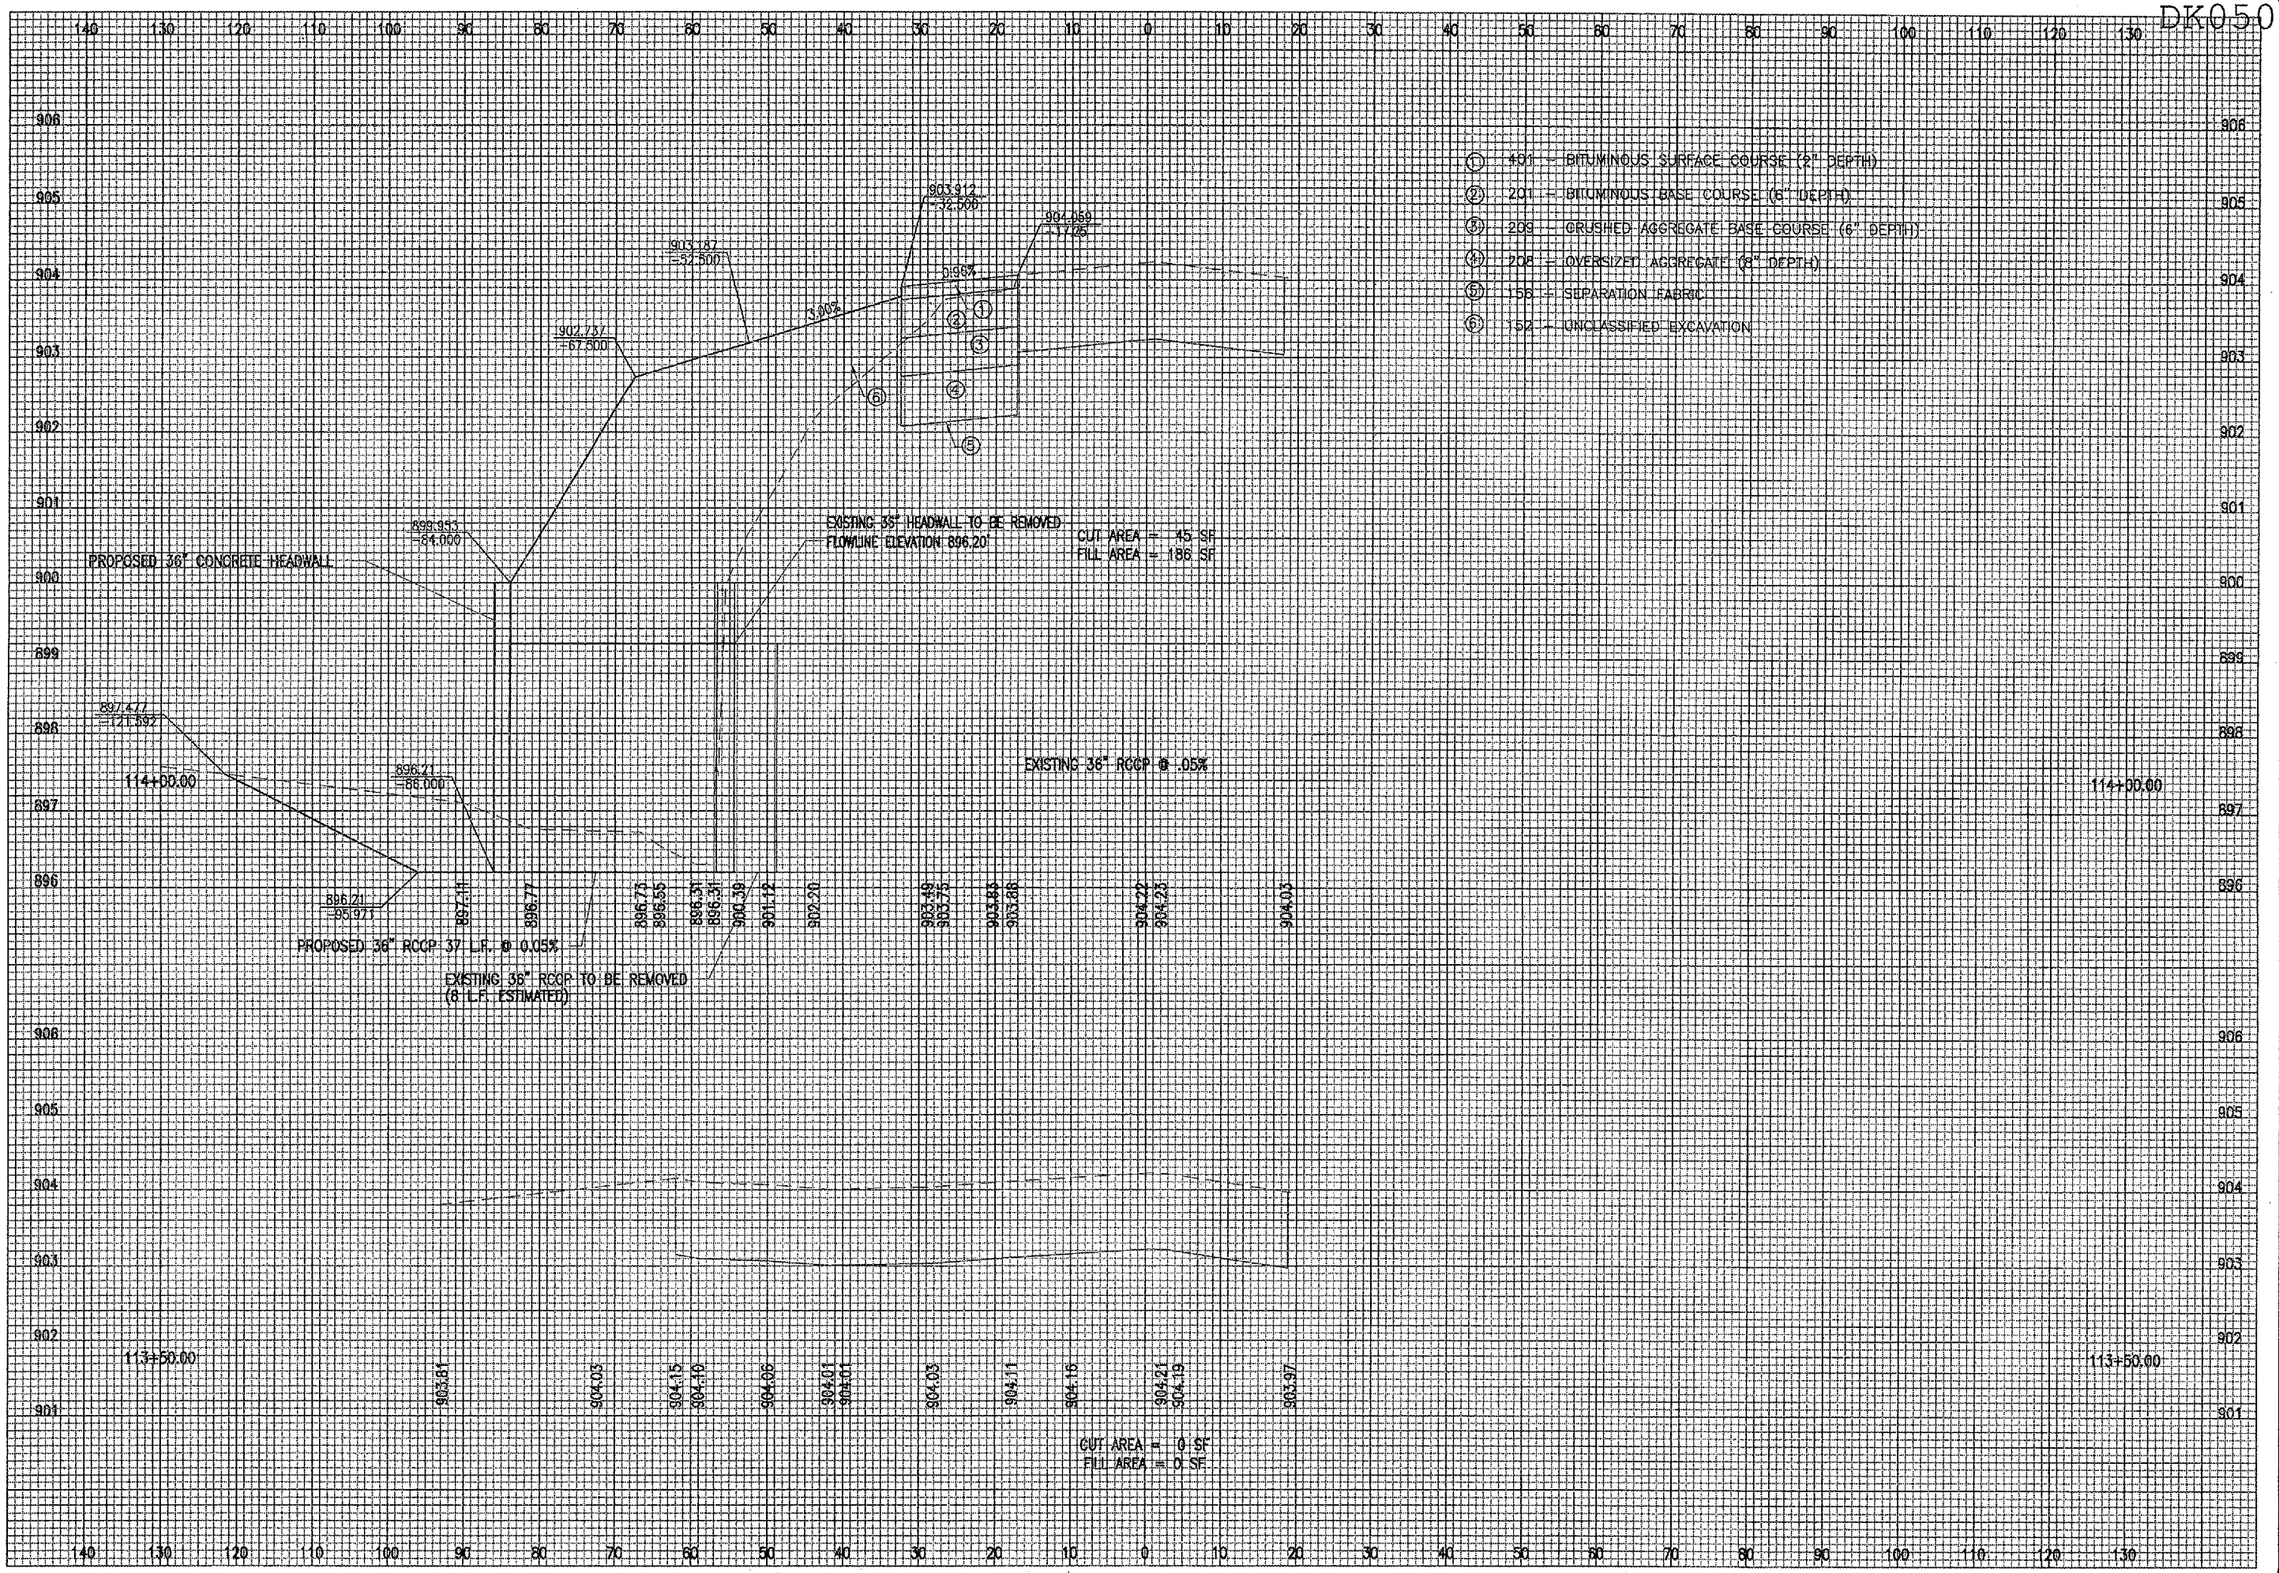

$USER$ $DATE$ $FILE$

BY	REVISION	DATE

DTMA

DeMaLB Taylor Municipal Airport

IL. PROJ.: DKB-3448 A.I.P. PROJ.: 3-17-0139-842

HSI Project No.	
Filename	$FILE$
Scale	$SCALE$
Date	$DATE$

LAYOUT	MDR	01/17/06
DRAWN	MDR	01/17/06
REVIEWED	CAH	02/22/06

HANSON

Hanson Professional Services Inc.
1525 South Sixth Street
Springfield, Illinois 62703-2886
Offices Nationwide

WIDEN TAXIWAYS A & C
FROM 35' TO 50'

PROPOSED CROSS-SECTIONS
FOR TAXIWAY "C"
STA. 113+50.00 TO STA. 114+00.00

179

179 of 224 sheets