DK050

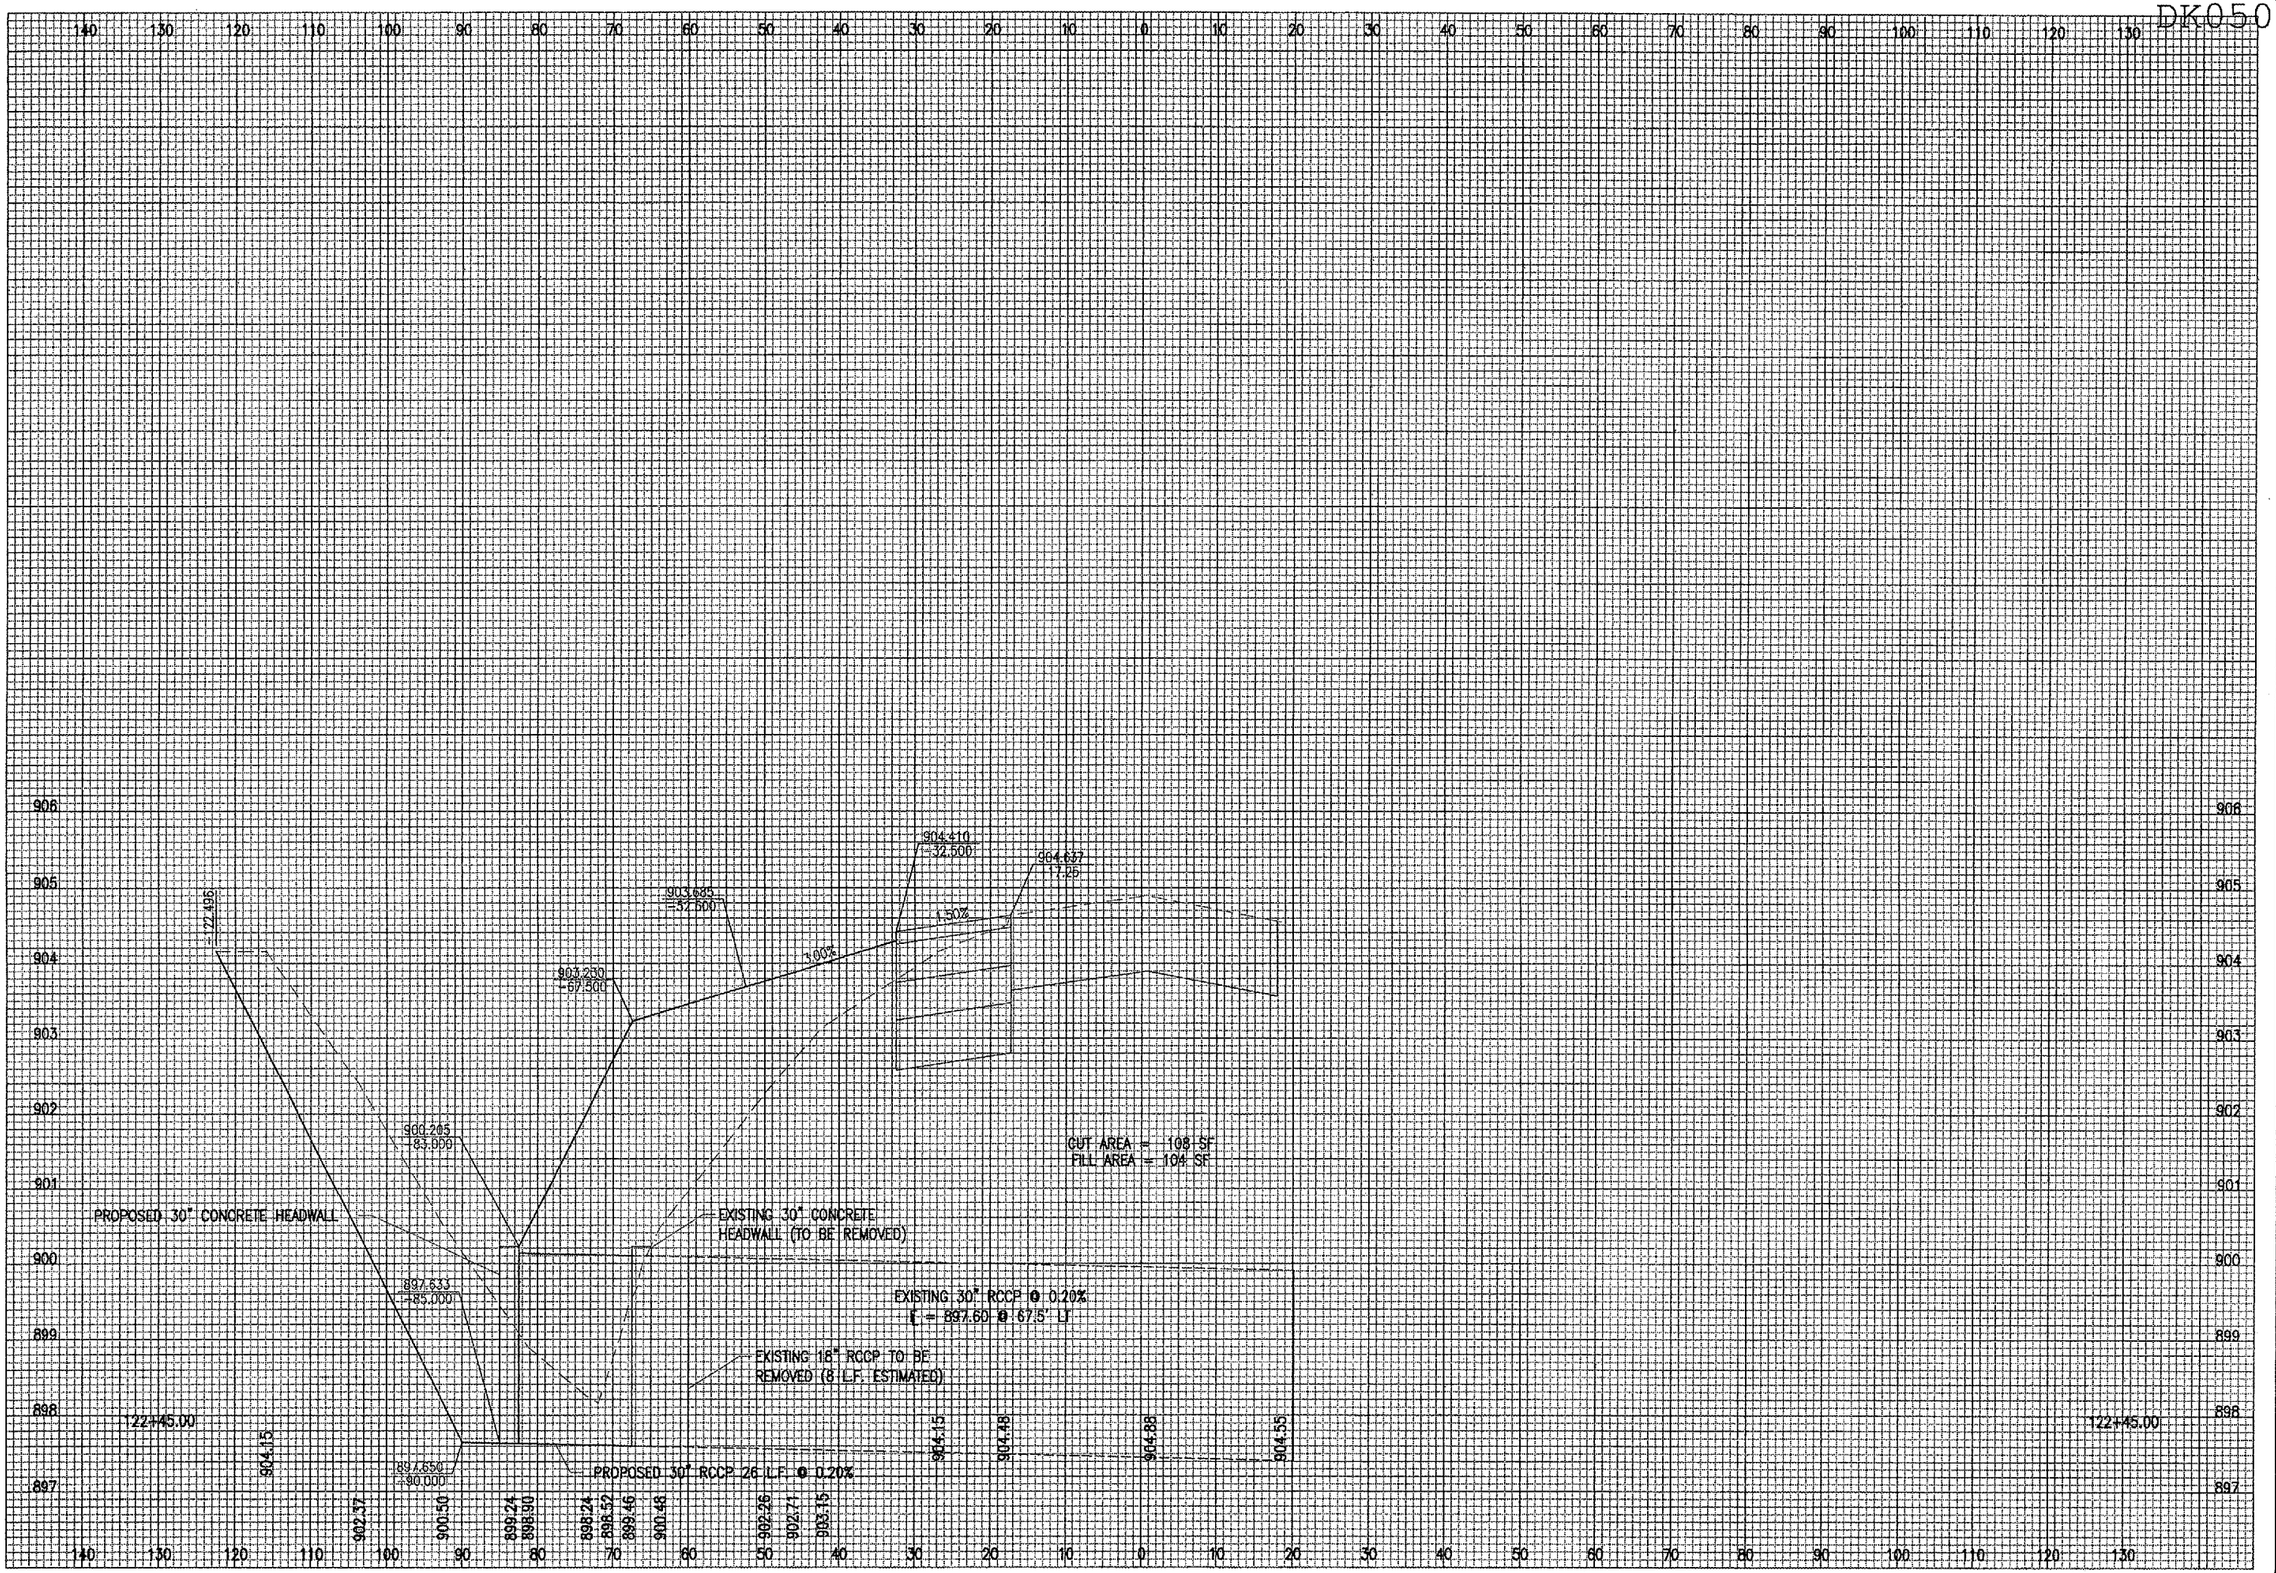

DATE	REVISION	BY

DMAY

DeKalb Taylor Municipal Airport

IL. PROJ.: DKB-3448 A.I.P. PROJ.: 3-17-0139-B42

HEI Project No.
Filename $FILES$
Scale $SCALE$
Date $DATE$

LAYOUT	MDR	01/17/06
DRAWN	MDR	01/17/06
REVIEWED	CAH	02/22/06

HANSON

Hanson Professional Services Inc.
1525 South Sixth Street
Springfield, Illinois 62703-2886
Offices Nationwide

WIDEN TAXIWAYS A & C
FROM 35' TO 50'

PROPOSED CROSS-SECTIONS
FOR TAXIWAY "C"
STA. 122+45.00

190

190 of 224 sheets

$USER$ $DATE$ $FILES$