F.A.P. RTE.	SECTION	COUNTY	TOTAL SHEETS	SHEET NO.
337	20R-5	LAKE	562	153
STA.		TO STA.		
FED. ROAD DIST. NO.		ILLINOIS	FED. AID PROJECT	

D-91-552-99 60881

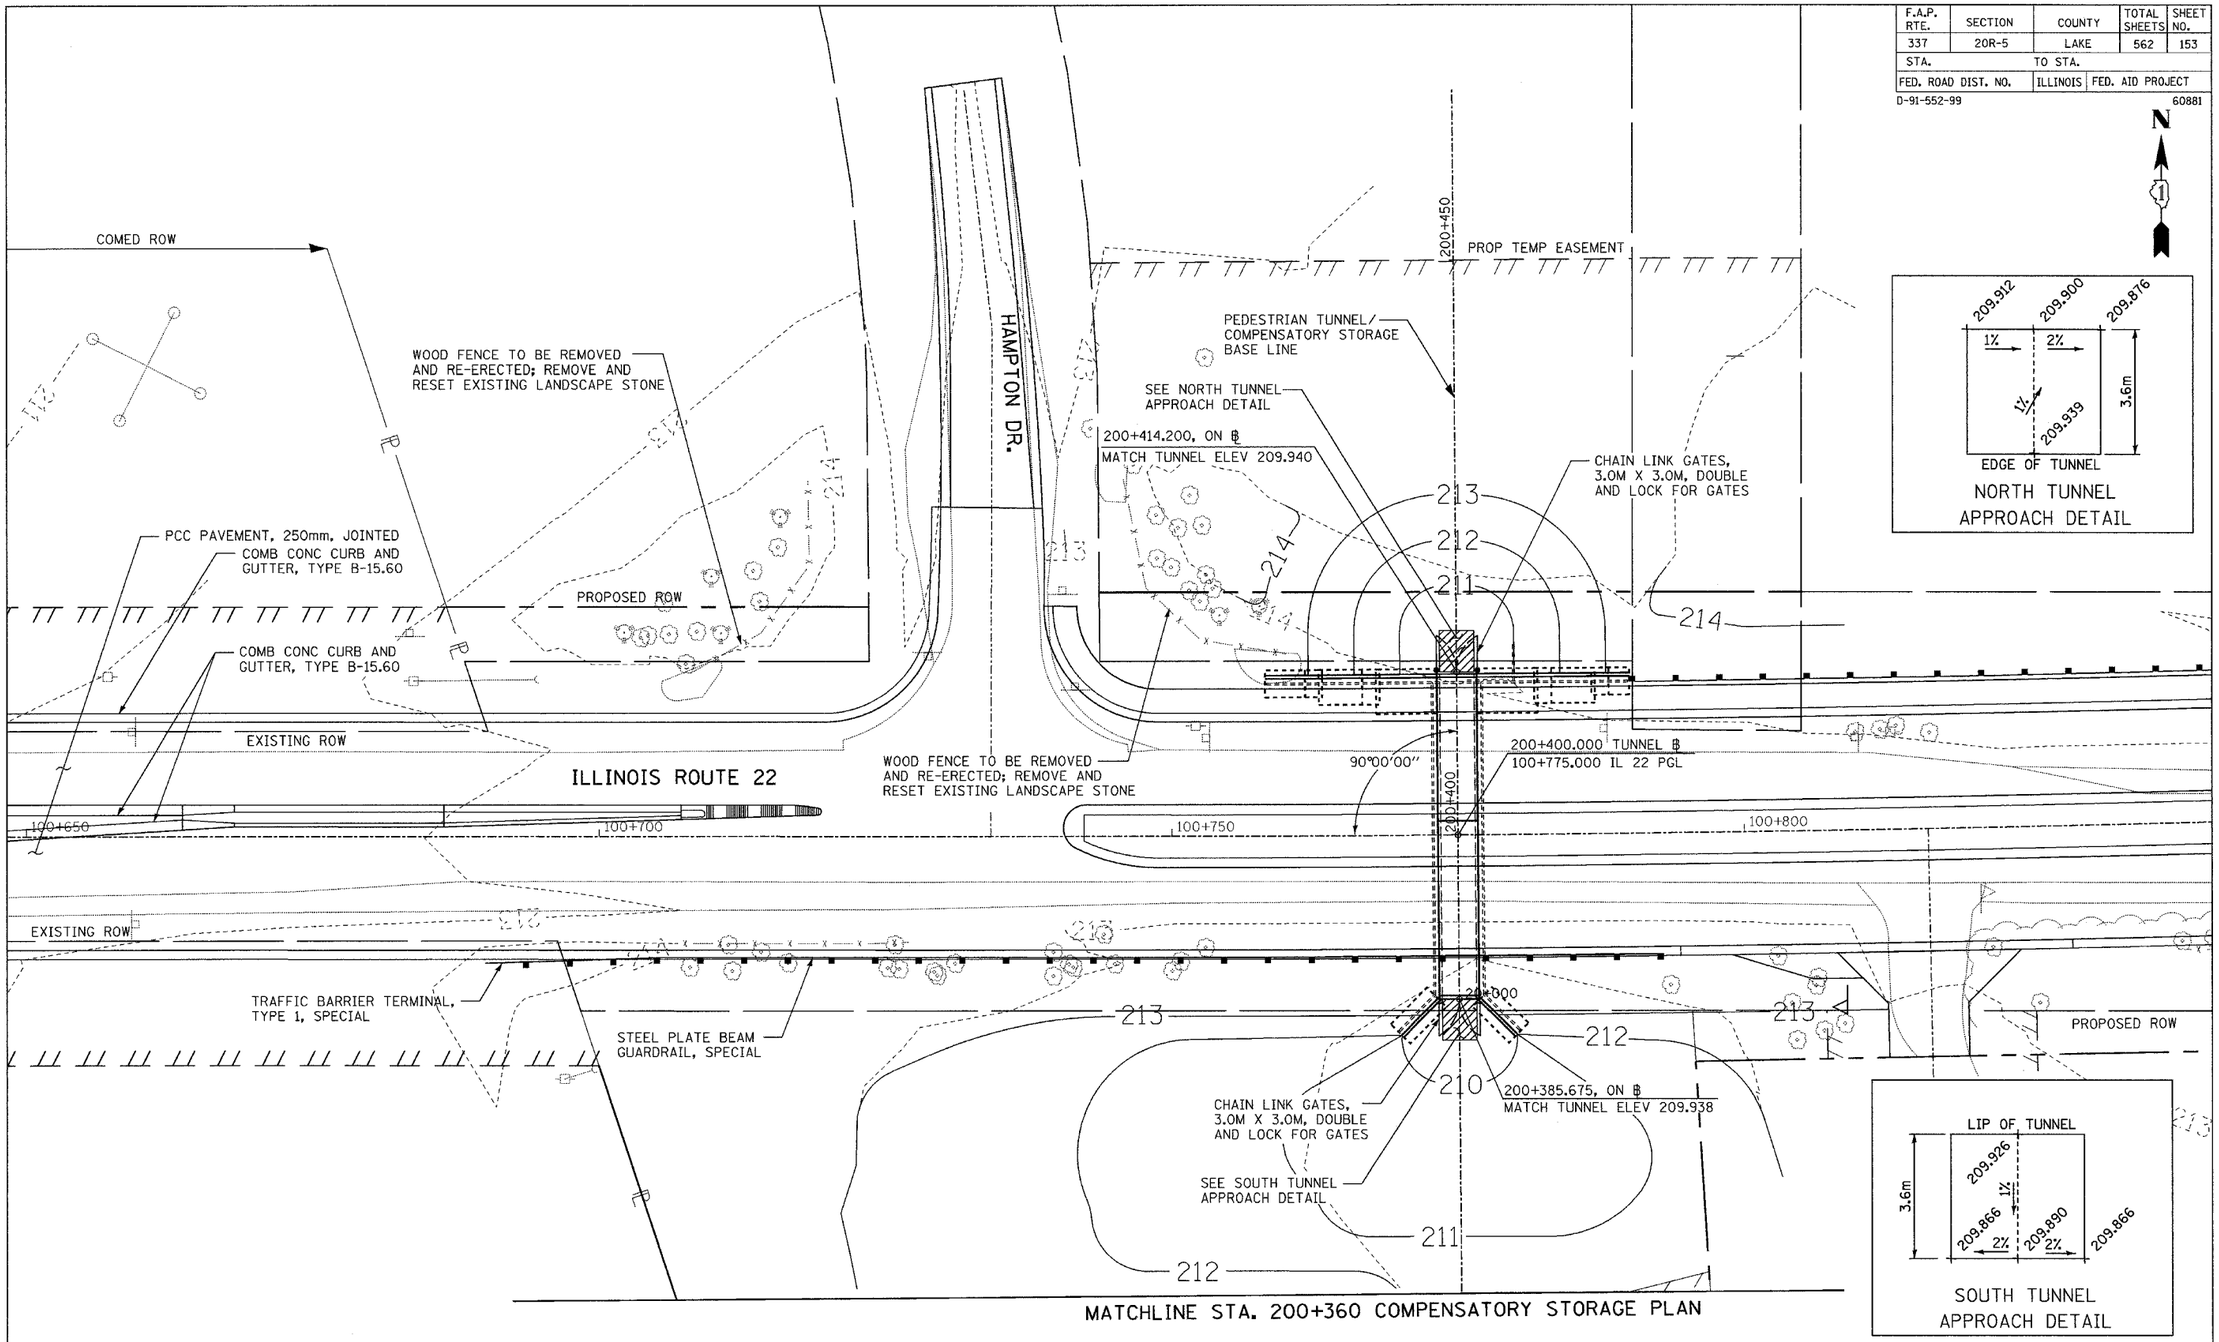

MATCHLINE STA. 200+360 COMPENSATORY STORAGE PLAN

SEE KILDEER CREEK COMPENSATORY STORAGE DETAIL SHEET FOR PROPOSED CONTOURS

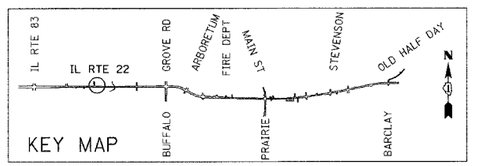

KEY MAP

REVISIONS	
NAME	DATE

ILLINOIS DEPARTMENT OF TRANSPORTATION
IL RTE 22 (FAP 337)
IL RTE 83 TO US 45 / IL 21 (MILWAUKEE AVE)

PEDESTRIAN TUNNEL
DETAIL PLAN

SCALE: 1:250 DRAWN BY: JSM
DATE: 03-22-2004 CHECKED BY: DAJ

FINAL SURVEY: SURVEYED, PLOTTED, TEMPLATE, AREAS, AREAS CHECKED — NOTE BOOK NO. — BY — DATE

ORIGINAL SURVEY: SURVEYED, PLOTTED, TEMPLATE, AREAS, AREAS CHECKED — NOTE BOOK NO. — BY — DATE