F.A.P. RTE.	SECTION	COUNTY	TOTAL SHEETS	SHEET NO.
337		LAKE	562	178
STA. 10+000		TO STA. 10+350		
FED. ROAD DIST. NO.		ILLINOIS	FED. AID PROJECT	

D-91-552-99

60881

FINAL SURVEY — NOTE BOOK — NO. — BY — DATE
SURVEYED — PLOTTED — TEMPLATE — AREAS — AREAS — CHECKED

LIMIT OF IMPROVEMENT STA 10+008.671

POT STA 10+000.000

CONCRETE MEDIAN, TYPE SB-15.60 (TYP.)

EXISTING ROW

COMB CONC CURB AND GUTTER, TYPE B-15.60

+132.993
9.731m LT

200m R

+014.236
2.013m LT

+014.236
2.415m RT

+074.236
2.513m LT

10+000

10+050

10+100

7.2m

1.4m

14.4m

9.9m

BUFFALO GROVE ROAD

+074.236
1.133m LT

10+100 19° 15' ℄
325.000 m

+008.671
8.238m RT

+014.234
6.303m RT

+040.033
6.266m RT

9.0m R

B-17

EXISTING ROW

COMB CONC CURB AND GUTTER, TYPE B-15.60

+131.074
13.267m RT

PCC SIDEWALK, 125mm

PCC PAVEMENT, 250mm, JOINTED

ILLINOIS ROUTE 22

10+101 ℄

10+600

10+650

10+200

PCC PAVEMENT, 250mm, JOINTED

COMB CONC CURB AND GUTTER, TYPE B-15.60

+281.276
13.312m LT

EXISTING ROW

+310.000

POT STA 10+325.000

13:1 TAPER TO MEET EXISTING

10+250

23.0m

10+300

+263.410
9.659m RT

+285.143
13.528m RT

+303.458
13.290m RT

200m R

+290.785
17.757m RT

7.0m

EXISTING ROW

+297.776
17.713m RT

COMB CONC CURB AND GUTTER, TYPE B-15.60

LIMIT OF IMPROVEMENT STA 10+332.136

PRE-FINAL

KEY MAP

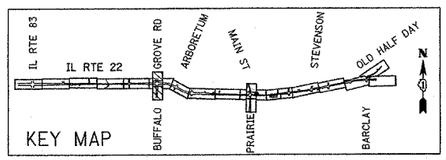

ORIGINAL SURVEY — NOTE BOOK — NO. — BY — DATE
SURVEYED — PLOTTED — TEMPLATE — AREAS — AREAS — CHECKED

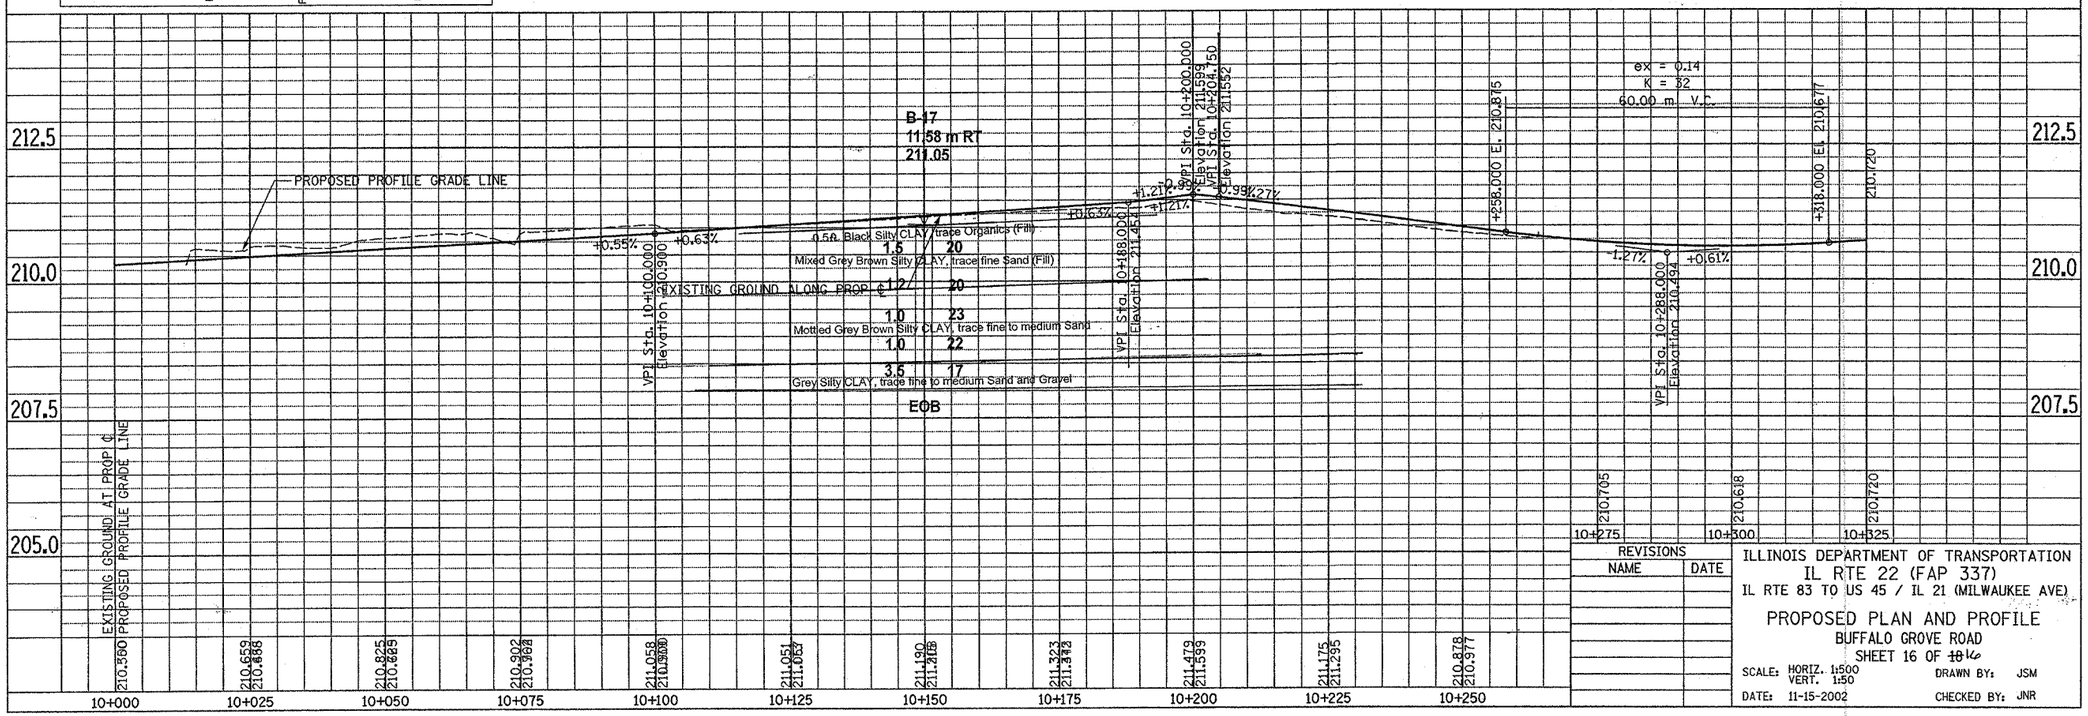

REVISIONS	
NAME	DATE

ILLINOIS DEPARTMENT OF TRANSPORTATION
IL RTE 22 (FAP 337)
IL RTE 83 TO US 45 / IL 21 (MILWAUKEE AVE)

PROPOSED PLAN AND PROFILE
BUFFALO GROVE ROAD
SHEET 16 OF ~~18~~ 16

SCALE: HORIZ. 1:500
VERT. 1:50
DRAWN BY: JSM
DATE: 11-15-2002
CHECKED BY: JNR

D:\0033300\Design\0033300_dgn 01/29/2003 02:31:09 AM